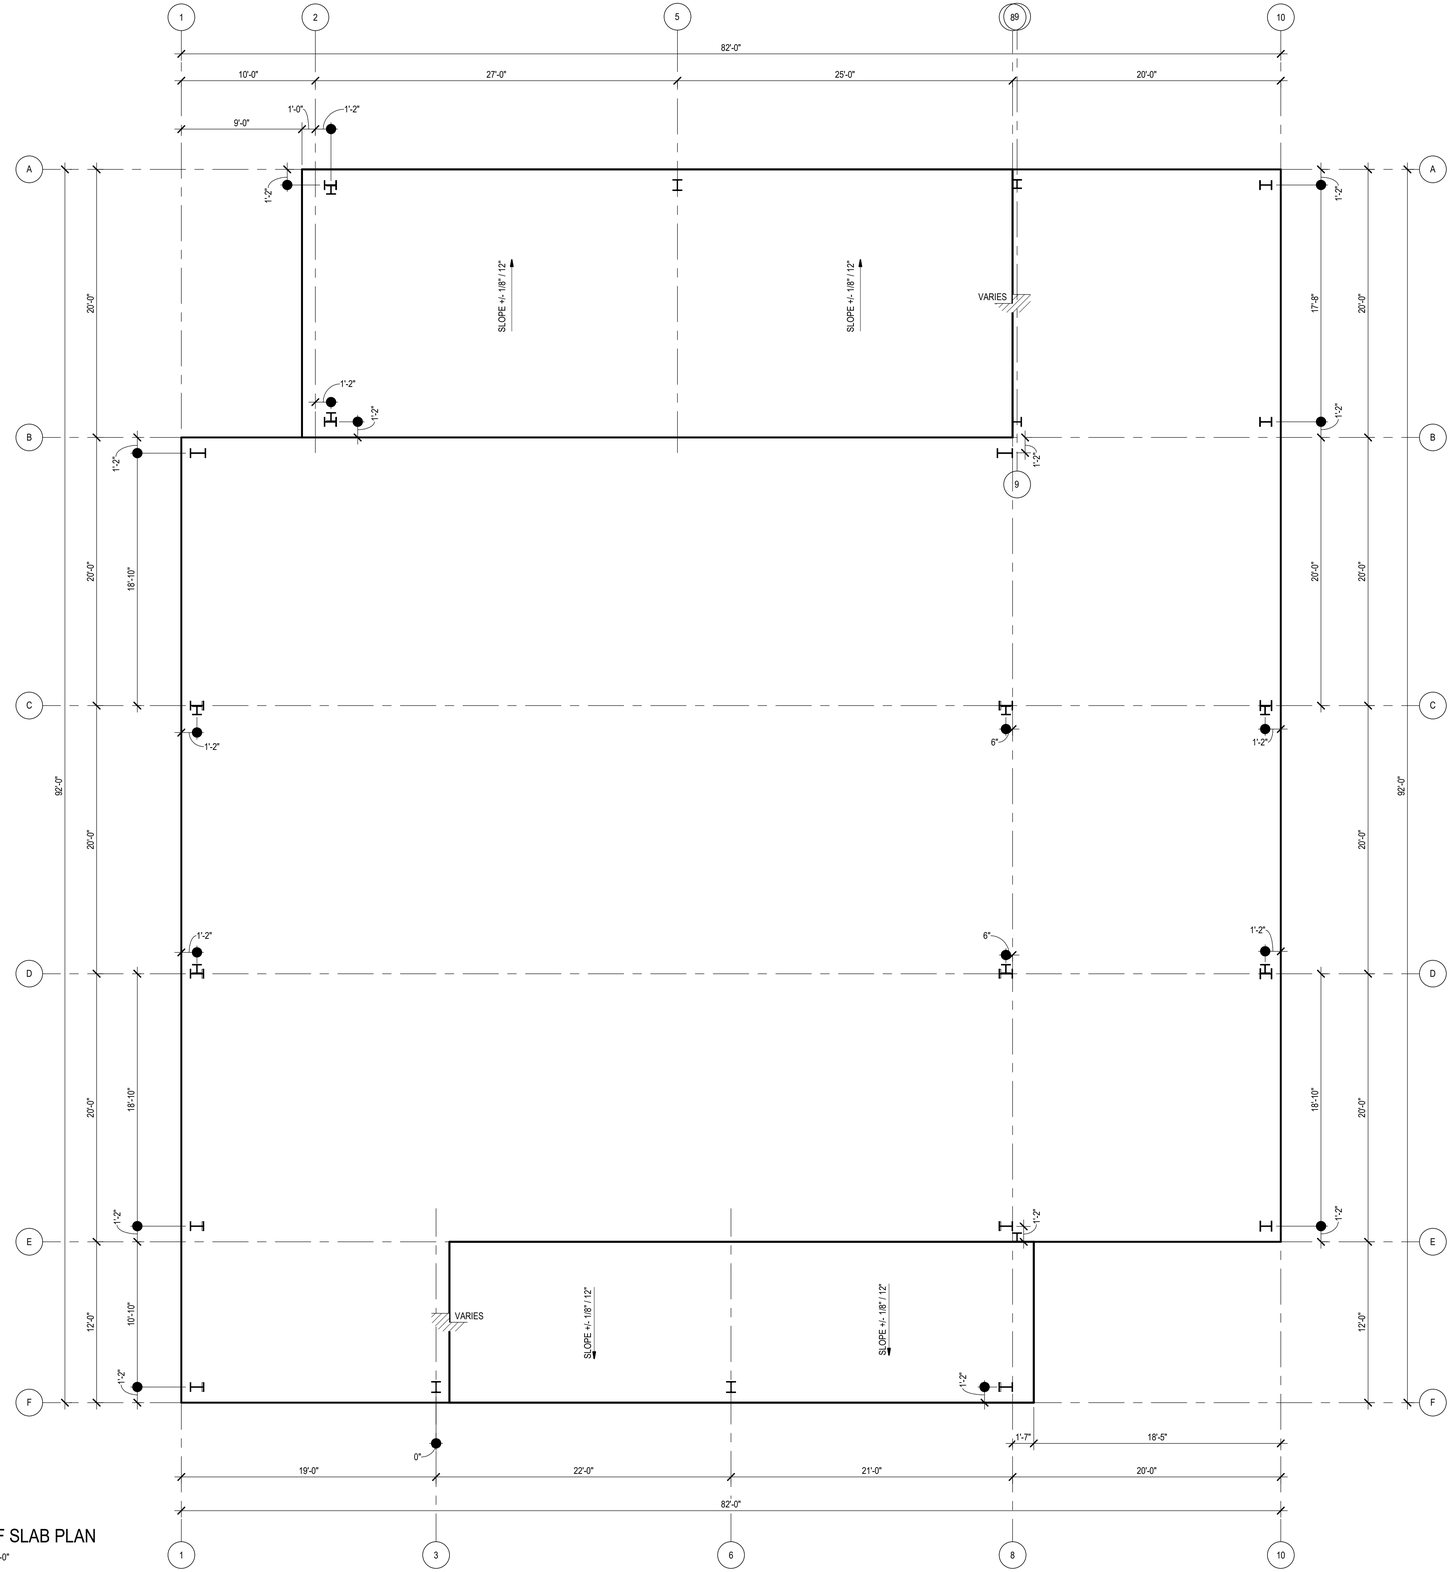

1 EDGE OF SLAB PLAN
AS101 | 3/16" = 1'-0"

SLAB EDGE PLAN LEGEND

FLOOR DRAIN	SLOPE TO DRAIN
SLAB SLOPE	X'-X" LEVEL CHANGE - BEVELED
X'-X" LEVEL CHANGE - STEP	X'-X" LEVEL CHANGE - STEP W/ SLOPE

SLAB EDGE NOTES

1. ACTUAL REFERENCE LEVELS VARY. REFER TO CIVIL PLANS FOR ACTUAL TOP-OF-SLAB REFERENCE ELEVATIONS.
2. SEE BUILDING DETAILS AND STRUCTURAL DETAILS FOR ADDITIONAL INFORMATION FOR SLAB EDGE DETAILS.
3. SLOPE TOP OF SLAB TO DRAIN AS INDICATED
4. PROVIDE MEMBRANE WATERPROOFING SYSTEM W/ DRAINAGE SYSTEM AT FOUNDATION PERIMETER TIED INTO STORM SYSTEM.
5. PROVIDE CONTINUOUS FOUNDATION DRAINAGE SYSTEM AT FOUNDATION PERIMETER TIED INTO STORM SYSTEM.

CSC DESIGN, INC.
ARCHITECTS & ENGINEERS
135 P RICKMAN INDUSTRIAL DR.
SUITE 100 CANTON, GA 30115
Phone: (770) 345-2579

© 2025, CSC Design. These drawings are protected by the copyright laws of the United States. These drawings or any part thereof may not be used for any purpose or reproduced in any form or by any means without the written consent of CSC Design.

STATE OF GEORGIA
KEVIN B. WHIPPLE
04/28/2026
CERTIFICATE NO. RA014886
REGISTERED ARCHITECT

PROJECT NUMBER: 25-038

REVISIONS
NO. DATE: ISSUE:

PEACH STATE CONSTRUCTION COMPANY OFFICE

265 PIPER ROAD
COVINGTON, GA 30014
NEWTON COUNTY, GEORGIA

EDGE OF SLAB & PENETRATION PLAN

AS101

ISSUED FOR CONSTRUCTION