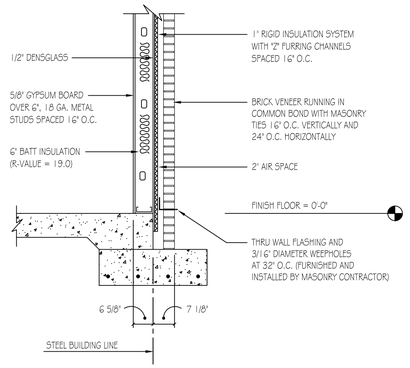

Typical Section Through Brick / EIFS
SCALE: 1/2" = 1'-0"

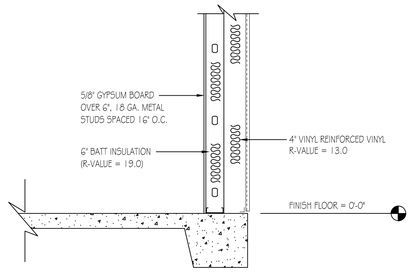

Typical Section Through Metal Panels
SCALE: 1/2" = 1'-0"

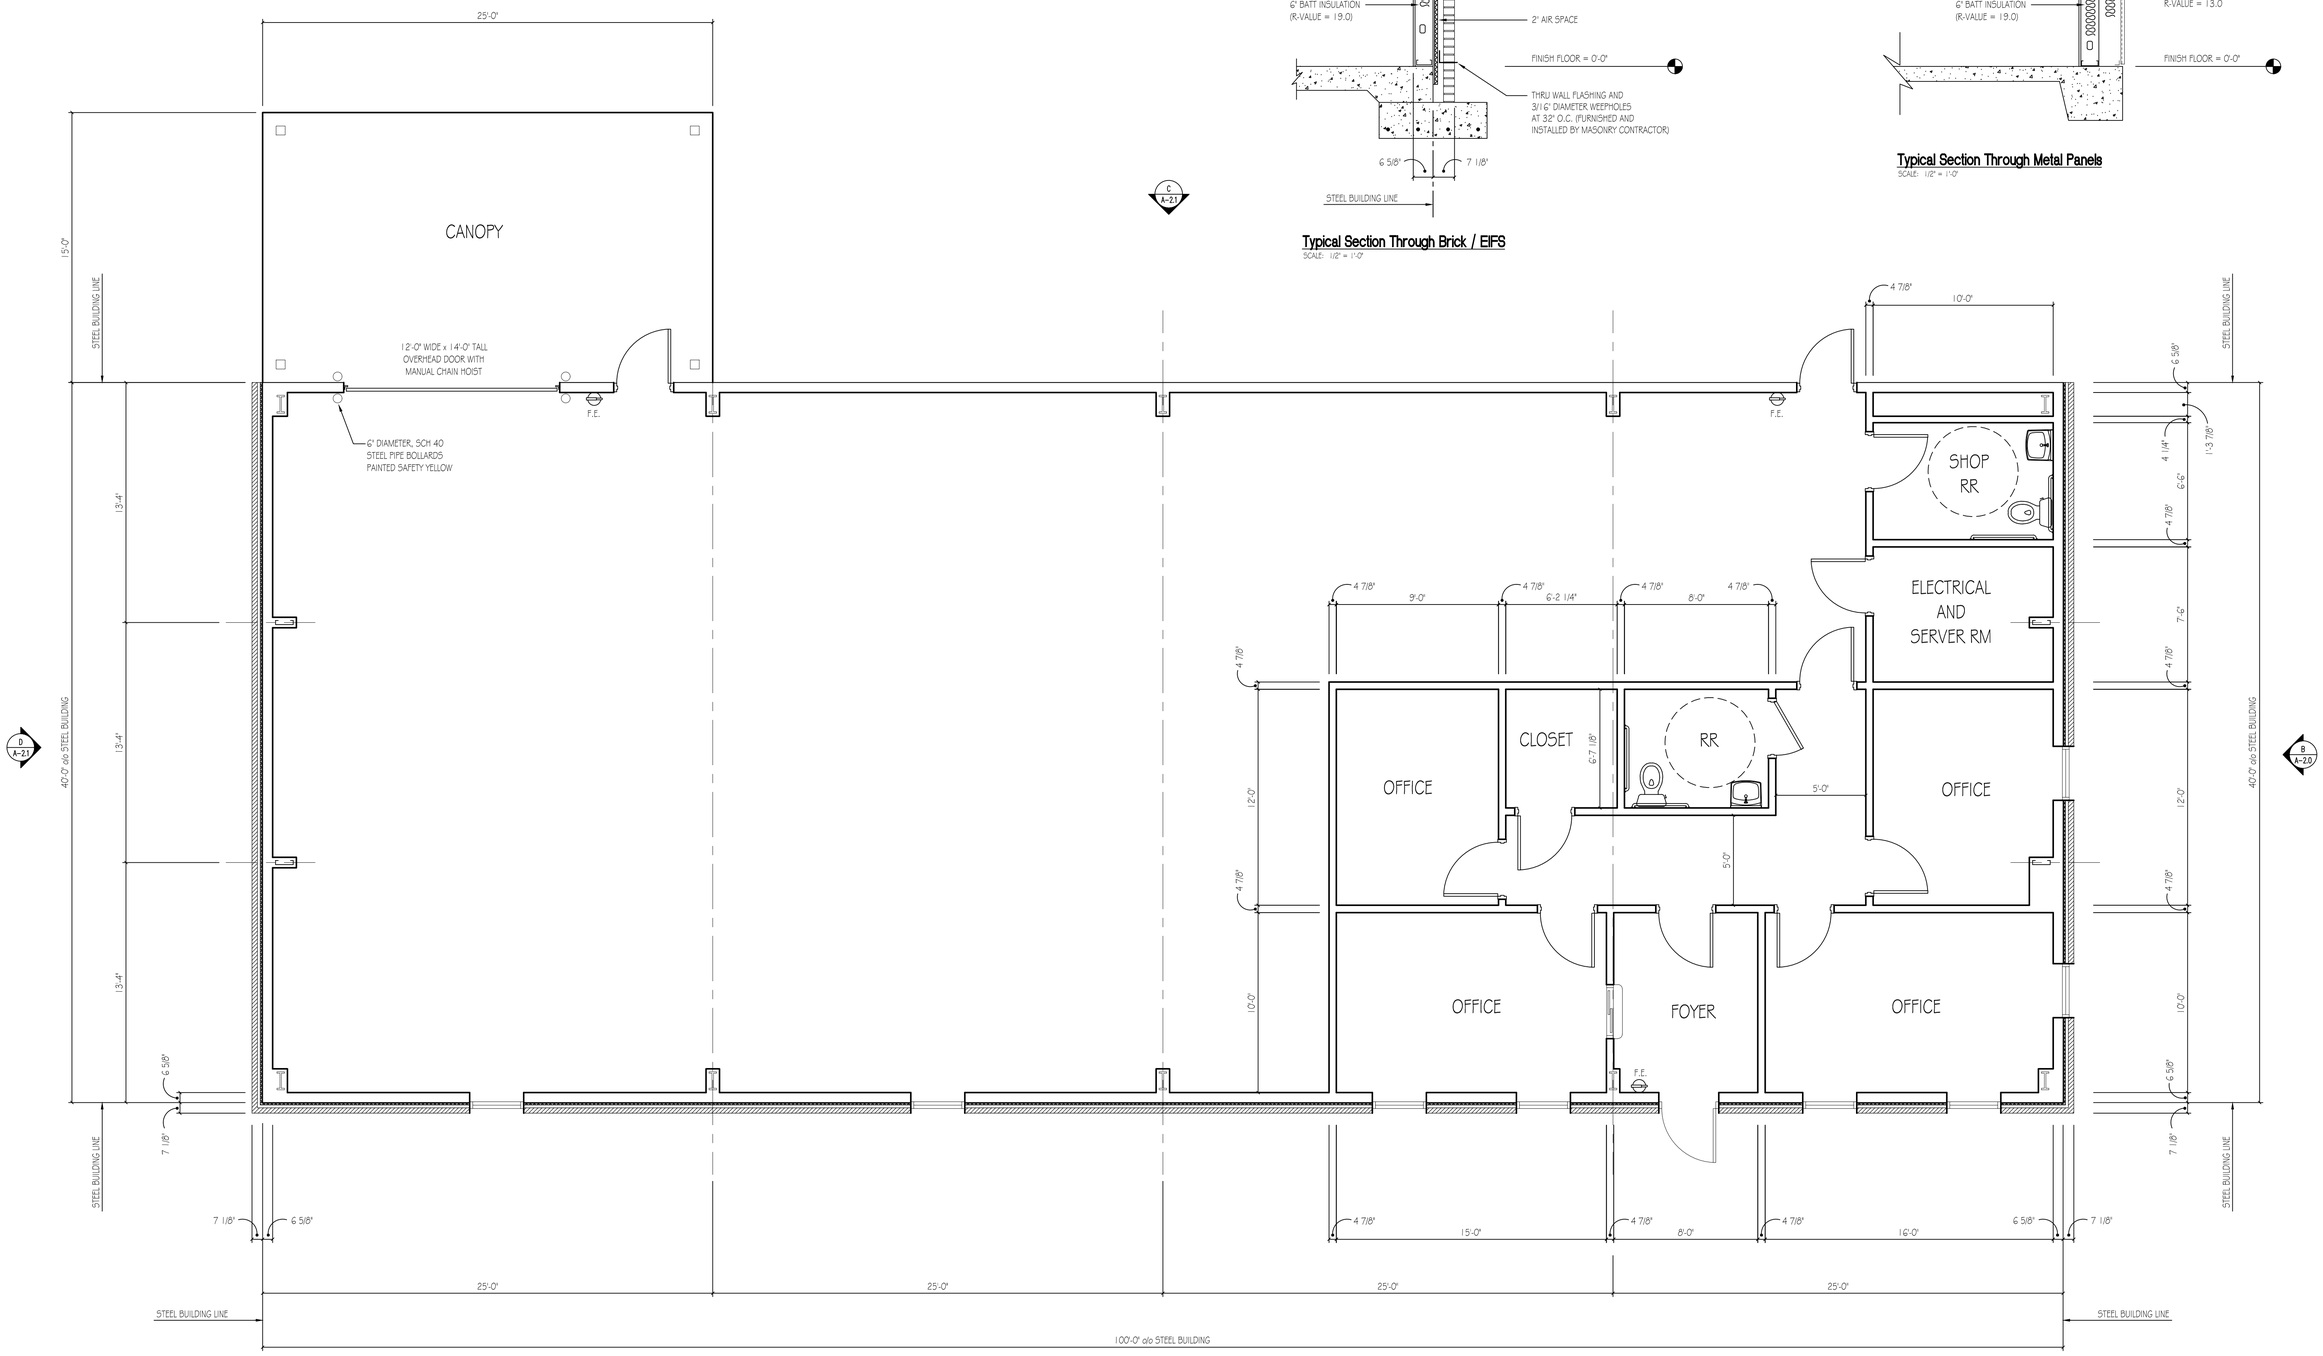

Building Floor Plan
SCALE: 1/4" = 1'-0"

BUILDING = 4,000 SQ. FT.

Sunbelt Builders, Inc. © DRAWINGS AND SPECIFICATIONS ARE INSTRUMENTS OF SERVICE AND SHALL REMAIN THE PROPERTY OF THIS CORPORATION WHETHER THE PROJECT FOR WHICH THEY ARE MADE IS EXECUTED OR NOT. THEY ARE NOT TO BE USED ON OTHER PROJECTS OR EXTENSIONS TO THIS PROJECT EXCEPT BY AGREEMENT IN WRITING AND APPROPRIATE COMPENSATION TO THIS CORPORATION.

sunbelt builders™
10641 HIGHWAY 36, COVINGTON, GA 30014 P. 770.786.3001 F. 770.786.3046
EMAIL - ESTIMATING • SUNBELTBUILDERS.COM

Architect or Engineer Seal

1	07-22-2016	Customer Review

00-00

00-00_SPEC_02_A10

1/4" = 1'-0"

dcm | mbm

Building Floor Plan

A New Building Project For
South Power Electrical Contractors
Gwinnett County, Georgia

DRAWING NUMBER
A-1.0
1 of *