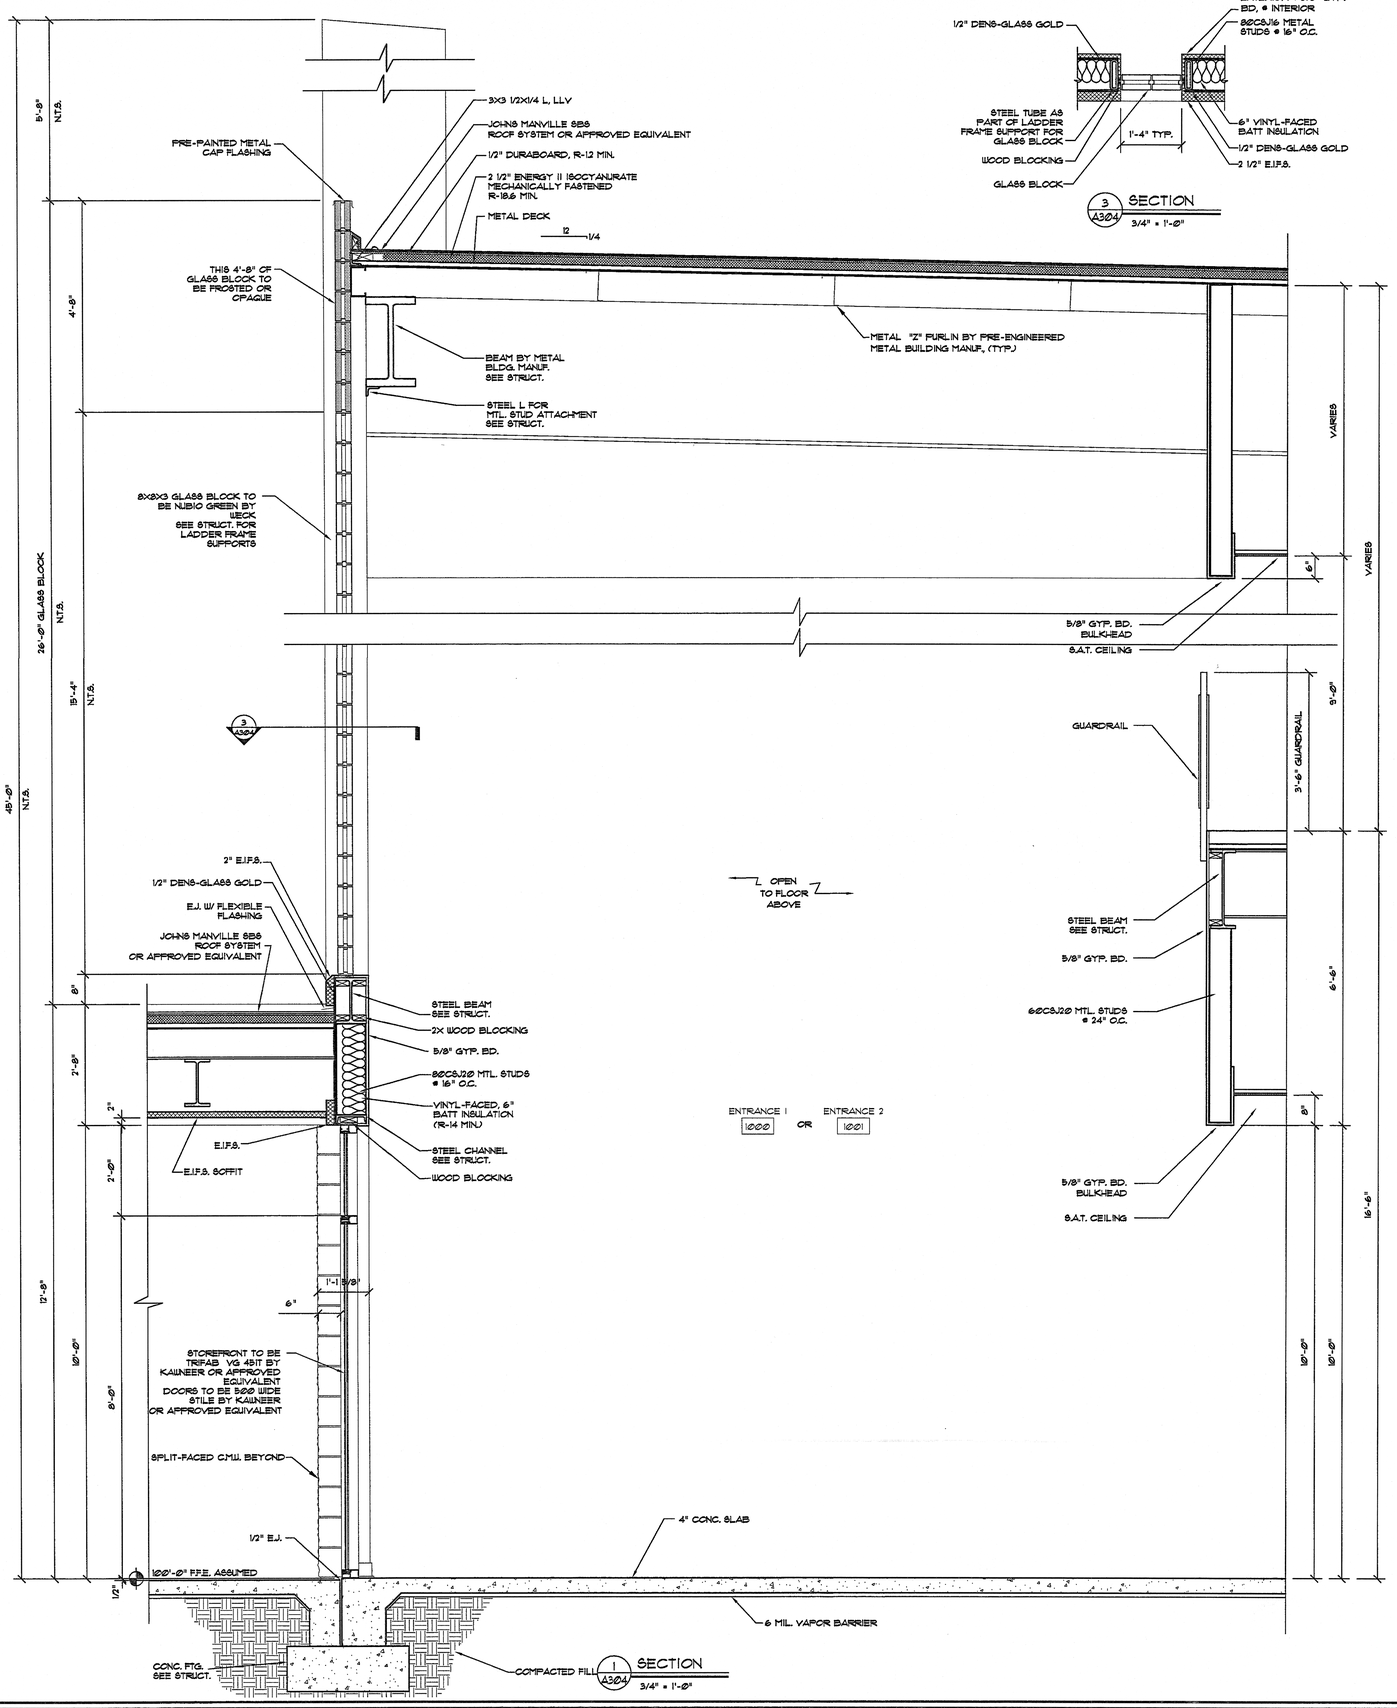

revisions

for construction

This drawing, as an instrument of service, is and shall remain the property of the Architects and Engineers and shall not be reproduced, published or used in any way without the written permission of the Architect or Engineer.

Copyright © 1998 By John Ware & Associates, Inc.

seal

STATE OF GEORGIA · DAVID S. WARE · CERTIFICATE NO. 10337 · REGISTERED ARCHITECT

John Ware & Associates, Inc.
Architects & Engineers

1954 Airport Road
Suite 100
Atlanta, GA 30341
(770) 451-1921
FAX (770) 457-1920

project
CHURCH IN THE NOW

address
1873 & 1933 IRIS DRIVE
CONYERS, GA
for
COVENANT SERVICES INC
1777 WESLEY WAY
CONYERS, GA

sheet description
WALL SECTIONS

drawn MFB
checked DSW

job 01-145-B
15
date 08/15/02

A-304
of 60

J:\01-145-a\A-301-304.dwg, Layout1, 08/14/2002 05:19:01 PM, Kristen, 1:1