




DOOR TYPES

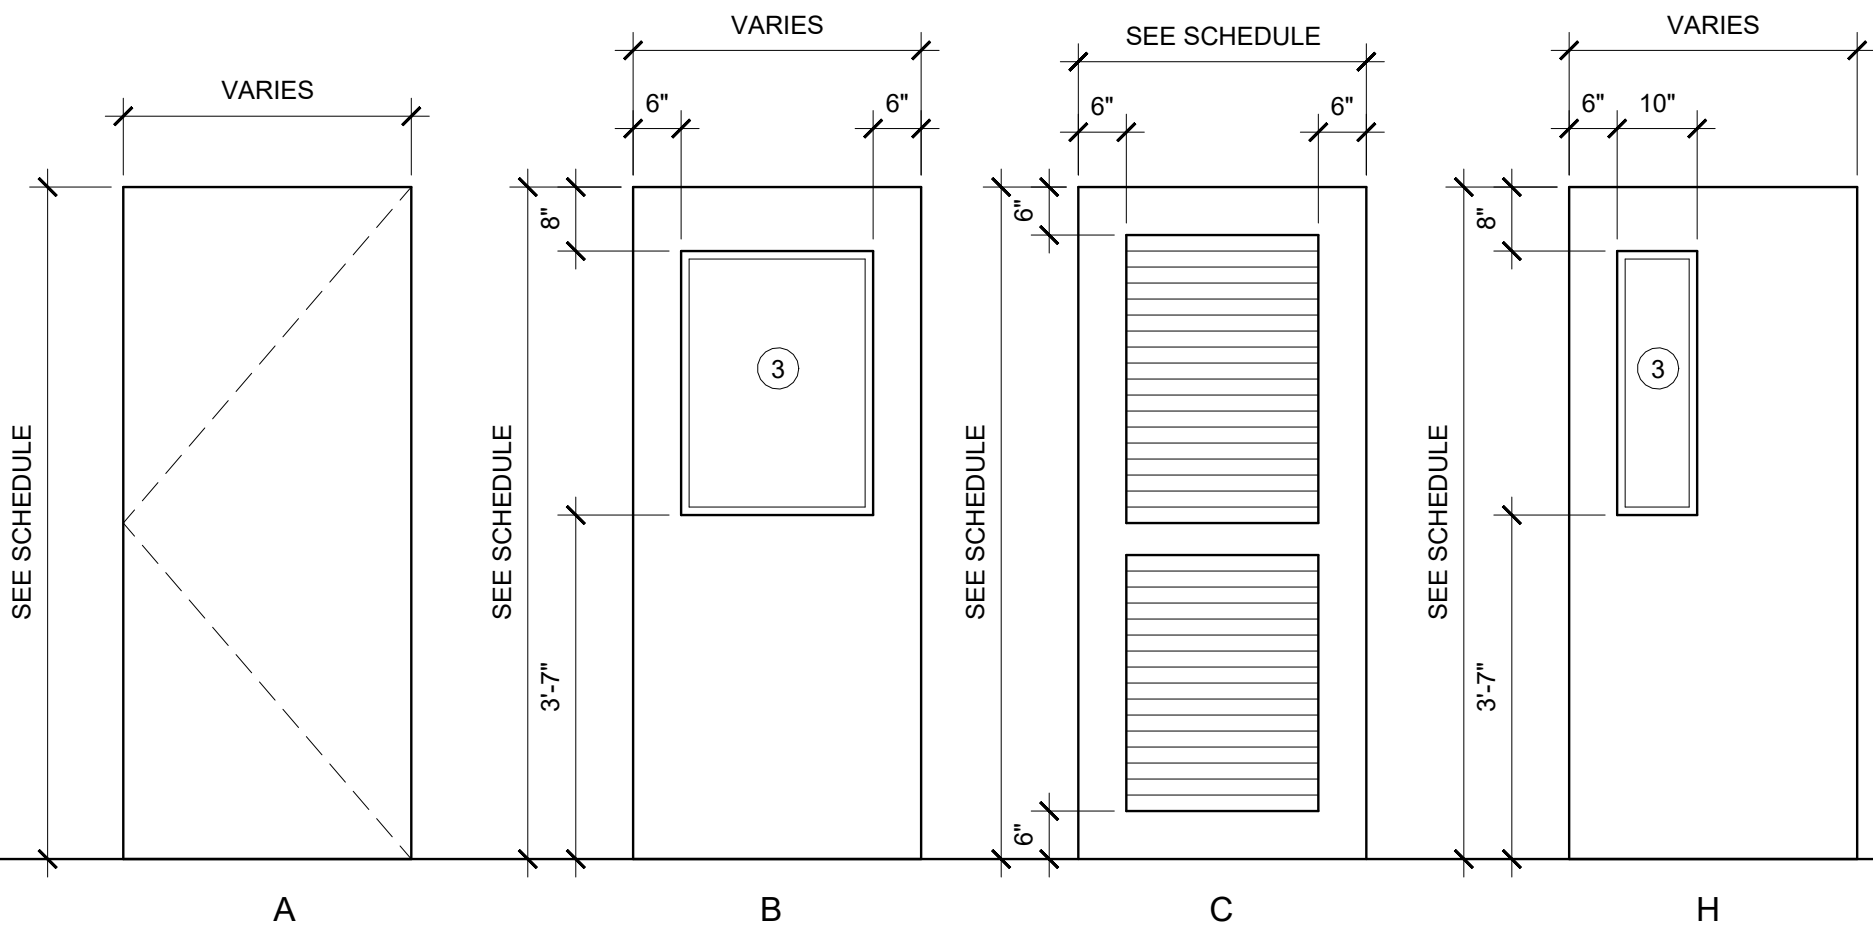


(FRONT) FOUR FOLD FIRE STATION DOOR  
IN BASE BID (ALTERNATE #1 TO PROVIDE DOOR  
"E" IN THIS LOCATION)

 

REAR OVERHEAD GARAGE DOOR

 


REAR OVERHEAD GARAGE DOOR


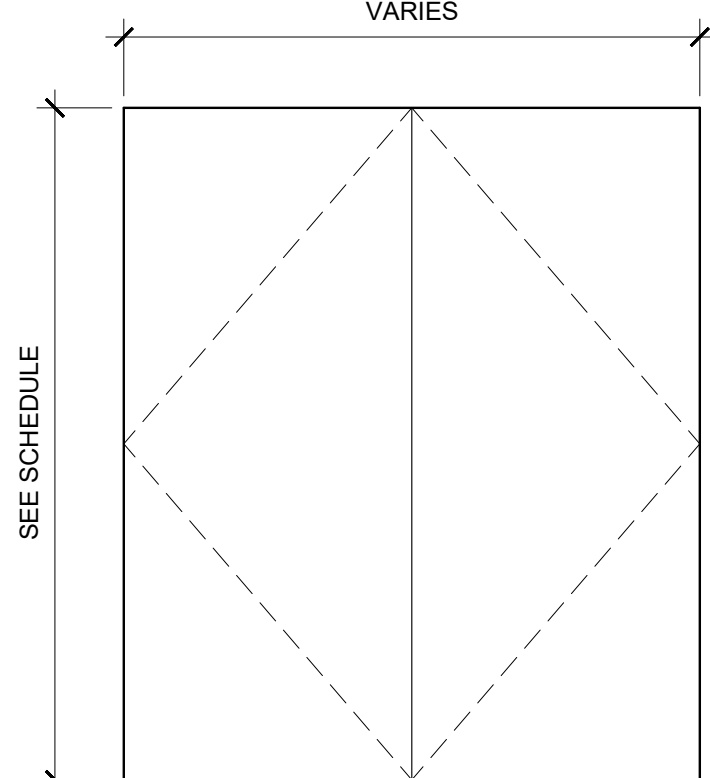


DOUBLE DOOR

HOLLOW METAL FRAME TYPES

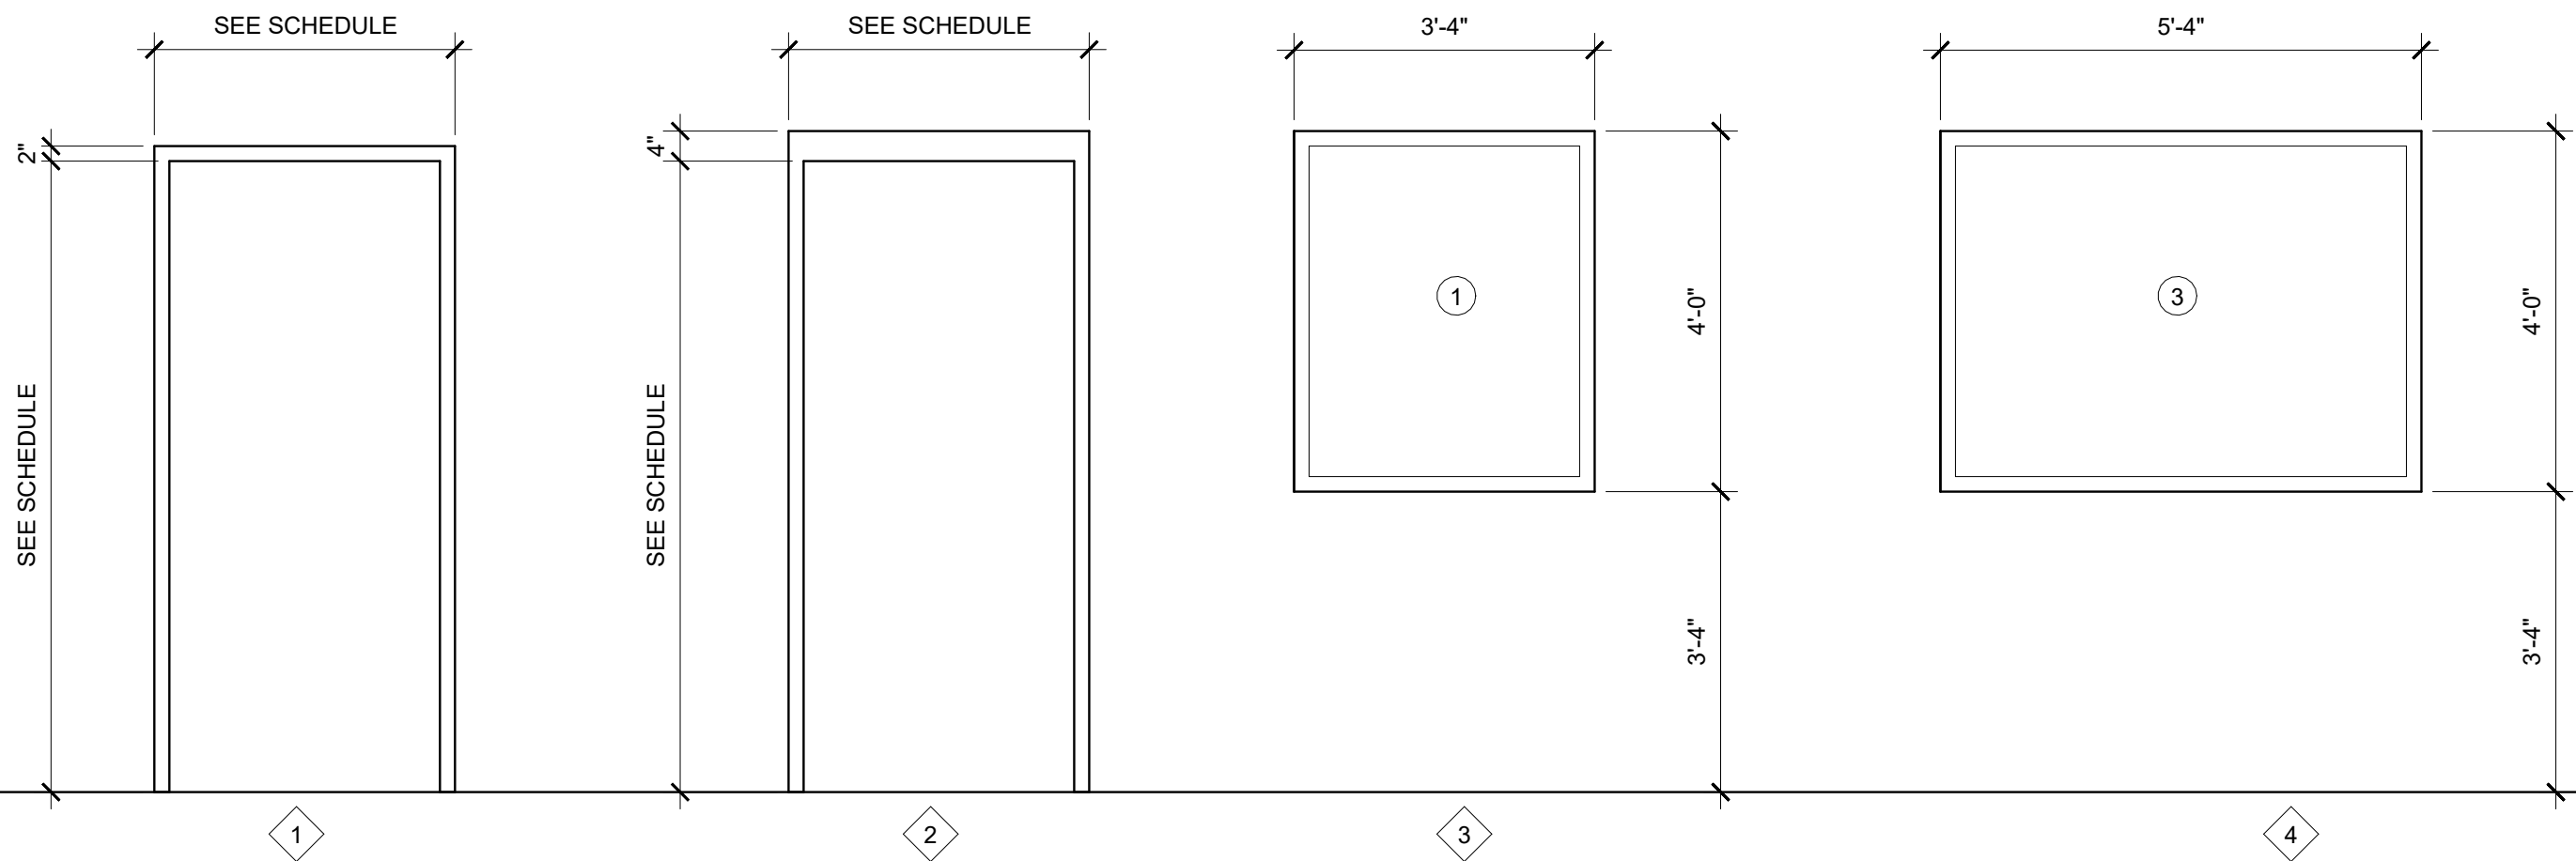

ALUMINUM FRAME ELEVATIONS

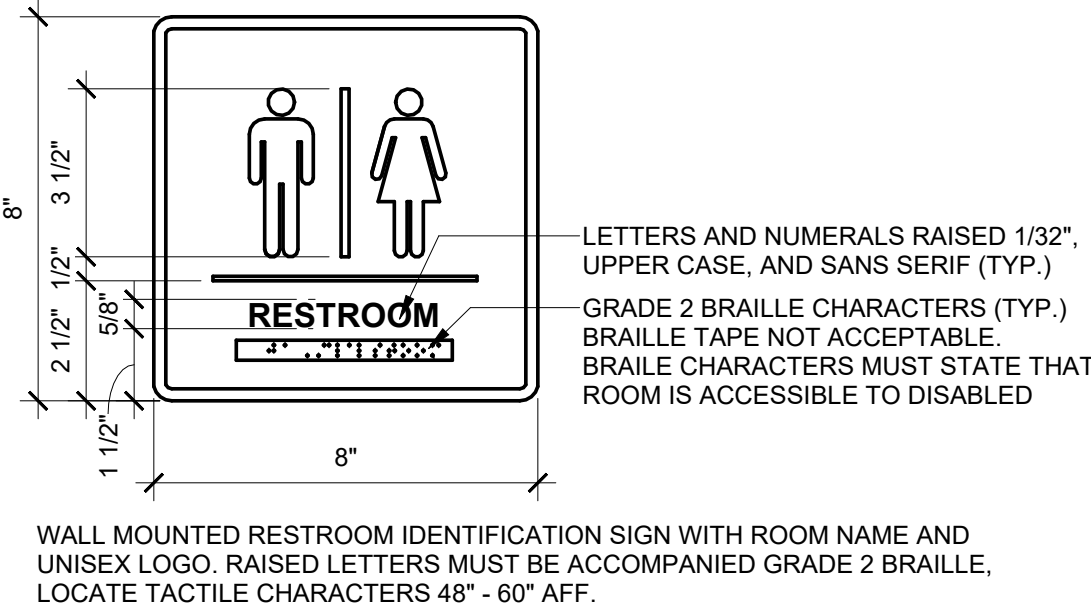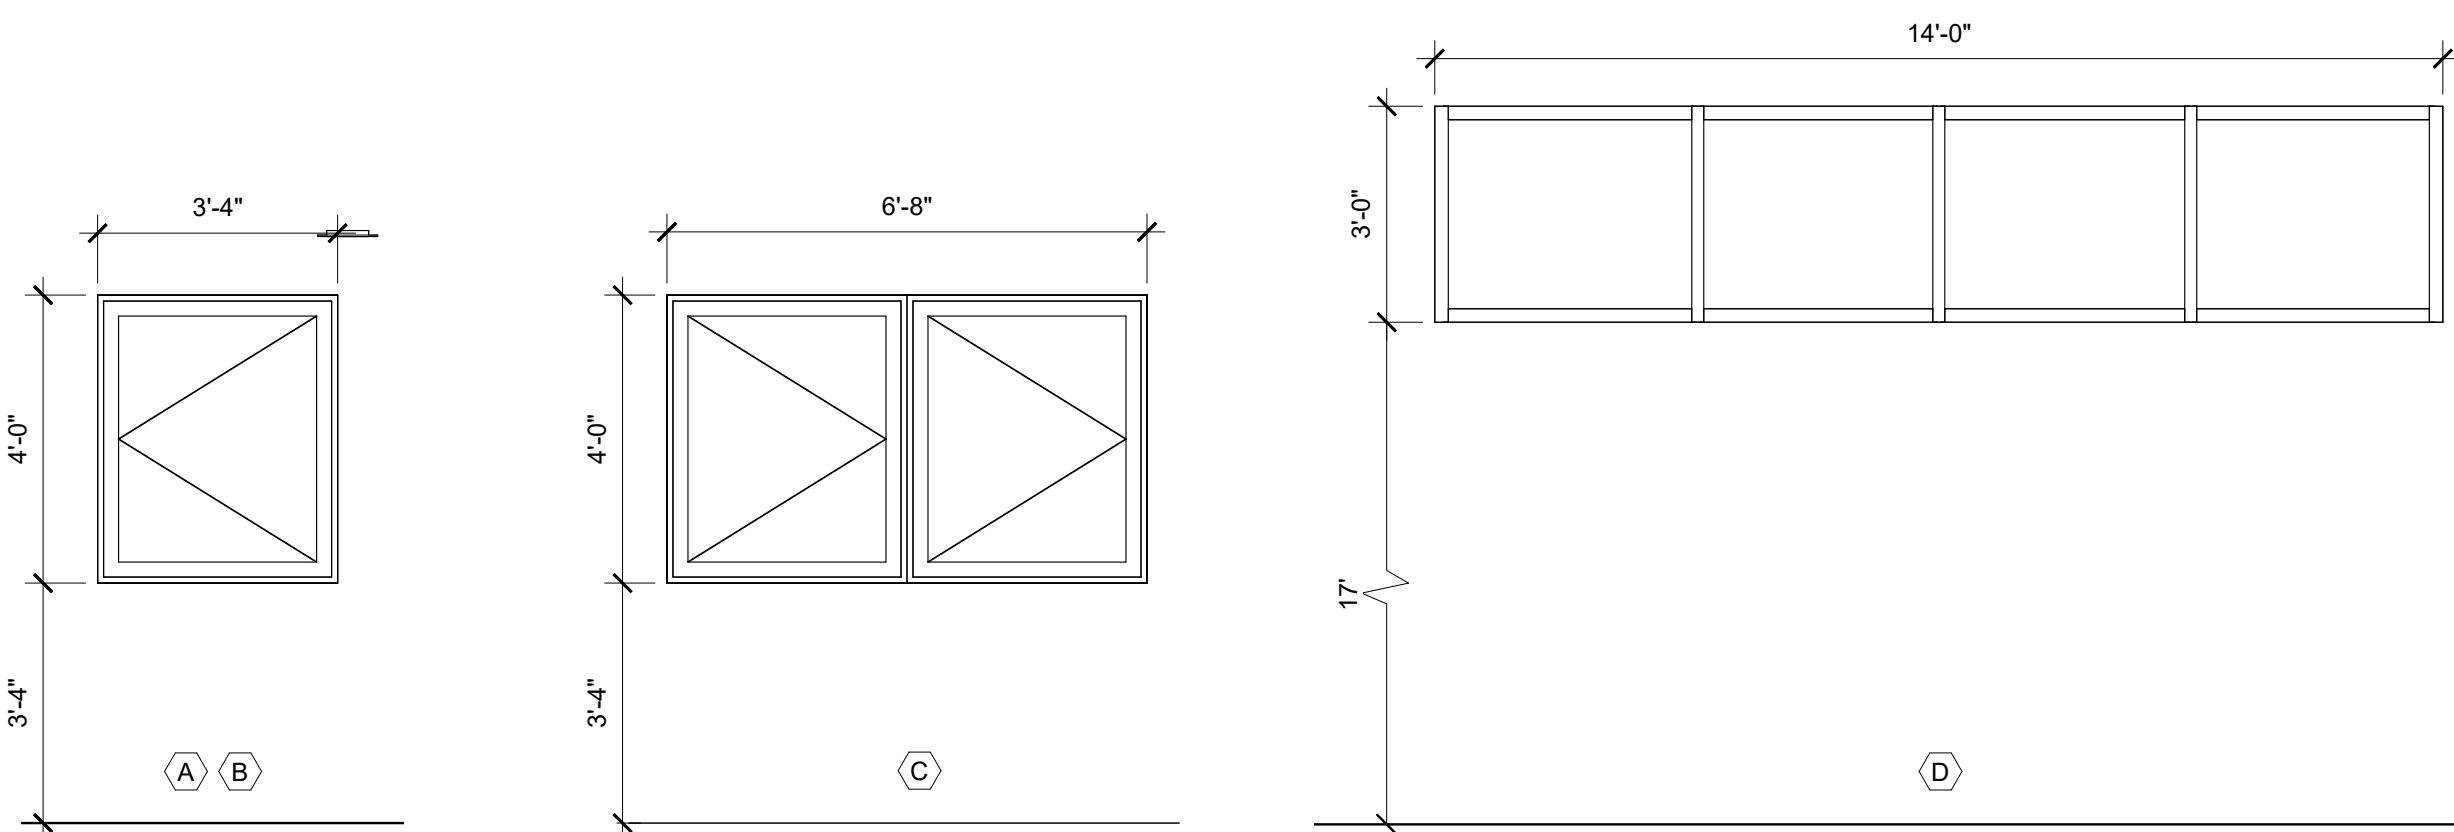

8 TYPE "C" SIGN DETAIL  
A8.1 SCALE: 3" = 1'-0"

DOOR AND FRAME SCHEDULE

| DOOR NO.  | DOOR TYPE | DOOR  |        |        |        | DETAIL     |       | FIRE RATING (MINUTES) | DETAIL       |        |          | REMARKS   |
|-----------|-----------|-------|--------|--------|--------|------------|-------|-----------------------|--------------|--------|----------|-----------|
|           |           | MAT'L | WIDTH  | HEIGHT | THK    | FRAME TYPE | MAT'L |                       | HEAD         | JAMB   | HDWR SET |           |
| 1ST FLOOR |           |       |        |        |        |            |       |                       |              |        |          |           |
| 100       | B         | HM    | 3'-0"  | 7'-0"  | 1 3/4" | 2          | HM    |                       | 1/A8.2       | 2/A8.2 | 028      | 3         |
| 101       | B         | SCWD  | 3'-0"  | 7'-0"  | 1 3/4" | 1          | HM    |                       | 9/A8.2 (SIM) | 9/A8.2 | 011      |           |
| 101A      | H         | SCWD  | 3'-0"  | 7'-0"  | 1 3/4" | 1          | HM    |                       | 9/A8.2 (SIM) | 9/A8.2 | 011      |           |
| 101B      | H         | HM    | 3'-0"  | 7'-0"  | 1 3/4" | 2          | HM    |                       | 7/A8.2       | 8/A8.2 | 09       | 4         |
| 102       | A         | SCWD  | 3'-0"  | 7'-0"  | 1 3/4" | 1          | HM    |                       | 9/A8.2 (SIM) | 9/A8.2 | 05       |           |
| 103       | H         | SCWD  | 3'-0"  | 7'-0"  | 1 3/4" | 1          | HM    |                       | 9/A8.2 (SIM) | 9/A8.2 | 031      |           |
| 103A      | A         | SCWD  | 3'-0"  | 7'-0"  | 1 3/4" | 1          | HM    |                       | 9/A8.2 (SIM) | 9/A8.2 | 012      |           |
| 104       | H         | SCWD  | 3'-0"  | 7'-0"  | 1 3/4" | 1          | HM    |                       | 9/A8.2 (SIM) | 9/A8.2 | 01       |           |
| 104A      | A         | SCWD  | 3'-0"  | 7'-0"  | 1 3/4" | 1          | HM    |                       | 3/A8.1 (SIM) | 3/A8.1 | 05       |           |
| 105       | -         | -     | 3'-4"  | 7'-0"  | 1 3/4" | 1          | HM    |                       | 3/A8.1 (SIM) | 3/A8.1 |          | CASED OPG |
| 106       | H         | SCWD  | 3'-0"  | 7'-0"  | 1 3/4" | 1          | HM    |                       | 9/A8.2 (SIM) | 9/A8.2 | 01       |           |
| 107       | H         | SCWD  | 3'-0"  | 7'-0"  | 1 3/4" | 1          | HM    |                       | 9/A8.2 (SIM) | 9/A8.2 | 01       |           |
| 108       | H         | SCWD  | 3'-0"  | 7'-0"  | 1 3/4" | 1          | HM    |                       | 9/A8.2 (SIM) | 9/A8.2 | 01       |           |
| 109       | H         | SCWD  | 3'-0"  | 7'-0"  | 1 3/4" | 1          | HM    |                       | 9/A8.2 (SIM) | 9/A8.2 | 01       |           |
| 109A      | A         | SCWD  | 3'-0"  | 7'-0"  | 1 3/4" | 1          | HM    |                       | 9/A8.2 (SIM) | 9/A8.2 | 01       |           |
| 110       | A         | SCWD  | 3'-0"  | 7'-0"  | 1 3/4" | 1          | HM    |                       | 9/A8.2 (SIM) | 9/A8.2 | 025      |           |
| 111       | H         | HM    | 3'-4"  | 7'-0"  | 1 3/4" | 2          | HM    |                       | 7/A8.2       | 8/A8.2 | 020      |           |
| 112       | A         | SCWD  | 3'-0"  | 7'-0"  | 1 3/4" | 1          | HM    |                       | 9/A8.2 (SIM) | 9/A8.2 | 025      |           |
| 113       | A         | SCWD  | 3'-0"  | 7'-0"  | 1 3/4" | 1          | HM    |                       | 9/A8.2 (SIM) | 9/A8.2 | 022      |           |
| 114       | A         | SCWD  | 3'-0"  | 7'-0"  | 1 3/4" | 1          | HM    |                       | 9/A8.2 (SIM) | 9/A8.2 | 025      |           |
| 115       | A         | SCWD  | 3'-0"  | 7'-0"  | 1 3/4" | 1          | HM    |                       | 3/A8.2       | 4/A8.2 | 03       |           |
| 116       | A         | SCWD  | 3'-0"  | 7'-0"  | 1 3/4" | 1          | HM    |                       | 3/A8.2       | 4/A8.2 | 025      |           |
| 117       | A         | SCWD  | 3'-0"  | 7'-0"  | 1 3/4" | 1          | HM    |                       | 3/A8.2       | 4/A8.2 | 03       |           |
| 118       | A         | SCWD  | 3'-0"  | 7'-0"  | 1 3/4" | 1          | HM    |                       | 9/A8.2 (SIM) | 9/A8.2 | 025      |           |
| 119       | B         | SCWD  | 3'-0"  | 7'-0"  | 1 3/4" | 1          | HM    |                       | 9/A8.2 (SIM) | 9/A8.2 | 08       |           |
| 119A      | A         | SCWD  | 3'-0"  | 7'-0"  | 1 3/4" | 1          | HM    |                       | 3/A8.2       | 4/A8.2 | 013      |           |
| 119B      | B         | HM    | 3'-0"  | 7'-0"  | 1 3/4" | 1          | HM    |                       | 3/A8.2       | 4/A8.2 | 014      |           |
| 120       | A         | SCWD  | 3'-0"  | 7'-0"  | 1 3/4" | 1          | HM    |                       | 9/A8.2 (SIM) | 9/A8.2 | 025      |           |
| 121       | A         | SCWD  | 3'-0"  | 7'-0"  | 1 3/4" | 1          | HM    |                       | 9/A8.2 (SIM) | 9/A8.2 | 016      |           |
| 122       | B         | HM    | 3'-0"  | 7'-0"  | 1 3/4" | 1          | HM    |                       | 3/A8.2       | 4/A8.2 | 017      | 3         |
| 122A      | C         | SCWD  | 2'-6"  | 7'-0"  | 1 3/4" | 1          | HM    |                       | 9/A8.2 (SIM) | 9/A8.2 | 018      |           |
| 122B      | C         | SCWD  | 2'-6"  | 7'-0"  | 1 3/4" | 1          | HM    |                       | 9/A8.2 (SIM) | 9/A8.2 | 018      |           |
| 122C      | C         | SCWD  | 2'-6"  | 7'-0"  | 1 3/4" | 1          | HM    |                       | 9/A8.2 (SIM) | 9/A8.2 | 018      |           |
| 123       | B         | HM    | 3'-0"  | 7'-0"  | 1 3/4" | 1          | HM    |                       | 3/A8.2       | 4/A8.2 | 015      | 3         |
| 124       | A         | SCWD  | 3'-0"  | 7'-0"  | 1 3/4" | 1          | HM    |                       | 9/A8.2 (SIM) | 9/A8.2 | 02       |           |
| 124A      | A         | SCWD  | 3'-0"  | 7'-0"  | 1 3/4" | 1          | HM    |                       | 9/A8.2 (SIM) | 9/A8.2 | 013      |           |
| 125       | A         | HM    | 3'-0"  | 7'-0"  | 1 3/4" | 1          | HM    |                       | 7/A8.2       | 8/A8.2 | 026      |           |
| 126       | A         | HM    | 3'-0"  | 7'-0"  | 1 3/4" | 2          | HM    |                       | 7/A8.2       | 8/A8.2 | 030      |           |
| 126A      | A         | HM    | 3'-0"  | 7'-0"  | 1 3/4" | 1          | HM    |                       | 3/A8.2       | 4/A8.2 | 027      |           |
| 127       | H         | HM    | 3'-4"  | 7'-0"  | 1 3/4" | 2          | HM    |                       | 7/A8.2       | 8/A8.2 | 021      |           |
| 128       | H         | HM    | 3'-4"  | 7'-0"  | 1 3/4" | 2          | HM    |                       | 7/A8.2       | 8/A8.2 | 07       |           |
| 128A      | B         | HM    | 3'-4"  | 7'-0"  | 1 3/4" | 2          | HM    |                       | 7/A8.2       | 8/A8.2 | 029      |           |
| 129A      | A         | HM    | 3'-0"  | 7'-0"  | 1 3/4" | 2          | HM    |                       | 1/A8.2       | 2/A8.2 | 017      | 3         |
| 129B      | E         | ALUM  | 14'-0" | 14'-0" | 2"     |            | ALUM  |                       |              |        |          | 06        |
| 129C      | E         | ALUM  | 14'-0" | 14'-0" | 2"     |            | ALUM  |                       |              |        |          | 06        |
| 129D      | E         | ALUM  | 14'-0" | 14'-0" | 2"     |            | ALUM  |                       |              |        |          | 06        |
| 129E      | E         | ALUM  | 14'-0" | 14'-0" | 2"     |            | ALUM  |                       |              |        |          | 06        |
| 129F      | A         | HM    | 3'-0"  | 7'-0"  | 1 3/4" | 2          | HM    |                       |              |        |          | 06        |
| 129G      | D         | ALUM  | 14'-0" | 14'-0" |        |            | ALUM  |                       |              |        |          | 06        |
| 129H      | D         | ALUM  | 14'-0" | 14'-0" |        |            | ALUM  |                       |              |        |          | 06        |
| 129J      | D         | ALUM  | 14'-0" | 14'-0" |        |            | ALUM  |                       |              |        |          | 06        |
| 129K      | D         | ALUM  | 14'-0" | 14'-0" |        |            | ALUM  |                       |              |        |          | 06        |
| 129L      | B         | HM    | 3'-0"  | 7'-0"  | 1 3/4" | 2          | HM    |                       | 1/A8.2       | 2/A8.2 | 015      | 3         |
| 130       | A         | HM    | 3'-0"  | 7'-0"  | 1 3/4" | 2          | HM    |                       | 7/A8.2       | 8/A8.2 | 022      |           |
| 130A      | A         | HM    | 3'-0"  | 7'-0"  | 1 3/4" | 2          | HM    |                       |              |        |          | 014       |
| 130B      | F         | ALUM  | 8'-0"  | 8'-0"  | 2"     |            | ALUM  |                       |              |        |          | 06        |
| 131       | A         | HM    | 3'-0"  | 7'-0"  | 1 3/4" | 2          | HM    |                       | 7/A8.2       | 8/A8.2 | 022      |           |
| 132       | A         | HM    | 3'-0"  | 7'-0"  | 1 3/4" | 2          | HM    |                       | 7/A8.2       | 8/A8.2 | 022      |           |
| 133       | A         | HM    | 3'-0"  | 7'-0"  | 1 3/4" | 2          | HM    |                       | 7/A8.2       | 8/A8.2 | 07       |           |
| 134       | A         | SCWD  | 3'-0"  | 7'-0"  | 1 3/4" | 2          | HM    |                       | 7/A8.2       | 8/A8.2 | 04       |           |

GENERAL DOOR NOTES

- A. WEATHERSTRIPPING SHALL BE PROVIDED AT HEAD AND JAMBS OF ALL EXTERIOR DOORS. SWEEPS AT DOOR BOTTOMS.
- B. ALL THRESHOLDS SHALL CONFORM TO HANDICAP ACCESS REQUIREMENTS.
- C. ALL EXTERIOR DOORS AND FRAMES TO BE HOT-DIPPED GALVANIZED
- D. PROVIDE UNDERCUTS PER MECHANICAL DRAWINGS.

REMARKS



1. (FRONT) FOUR FOLD FIRE STATION IN CUSTOM COLOR DOOR D - SEE SPECIFICATIONS (BASE BID) PROVIDE DOOR E AS BID ALTERNATE #1
2. REAR OVERHEAD DOOR E SHALL BE SIMILAR TO CLOPAY BUILDING PRODUCTS COMPANY, PREMIUM DUTY DOOR, CLOPAY MODEL 3209 2" THICK, INSULATED, ELECTRIC GARAGE DOOR WITH WINDOW PATTERNS AS SHOWN, AND STANDARD COLOR OPTIONS.
3. PROVIDE ACCESS CONTROL KEYPAD
4. PROVIDE 1" INSULATED TEMPERED GLASS THIS LOCATION

GLAZING LEGEND

- ① 1" INSULATED TEMPERED
- ② 1" INSULATED
- ③ 1/4" CLEAR TEMPERED
- ④ 1/4" CLEAR

GENERAL WINDOW NOTES

- A. TEMPERED GLAZING SHALL BE PROVIDED IN ALL LOCATIONS WHERE WINDOWS OR GLAZING ARE LOCATED WITHIN 4'-0" OF INTERIOR OR EXTERIOR DOORS AND BELOW DOOR HEAD HEIGHT.
- B. SEE WINDOW ELEVATIONS FOR GLAZING TYPES.
- C. SECTIONS THROUGH WINDOW MEMBERS ARE SHOWN SCHEMATICALLY - ACTUAL CONFIGURATIONS MAY VARY PER APPROVED MFR'S.
- D. ROUGH OPENINGS ARE SHOWN ON WINDOW ELEVATIONS. ACTUAL WINDOW UNITS SHOULD BE CONSTRUCTED TO MEET TOLERANCES NECESSARY FOR PROPER HORIZONTAL AND VERTICAL ALIGNMENT OF SYSTEMS AND CONFORMANCE WITH DETAILS AND SPECIFICATIONS OF THE CONSTRUCTION DOCUMENTS.
- E. FIELD VERIFY ALL DIMENSIONS PRIOR TO FABRICATIONS.
- F. WINDOW MFR SHALL BE RESPONSIBLE FOR PROVIDING ANY ADDITIONAL MULLION REINFORCEMENT NECESSARY TO MEET ALL SPECIFIED LOADING CRITERIA.
- G. ALL NEW FIRE PROTECTION-RATED GLAZING SHALL BE PERMANENTLY MARKED IN ACCORDANCE WITH NFPA 101: 8.3.3.12

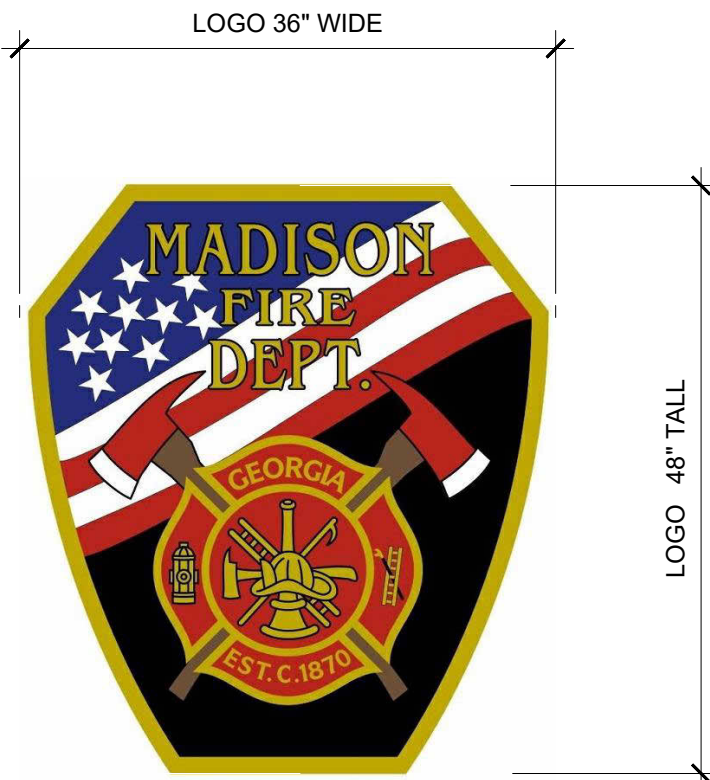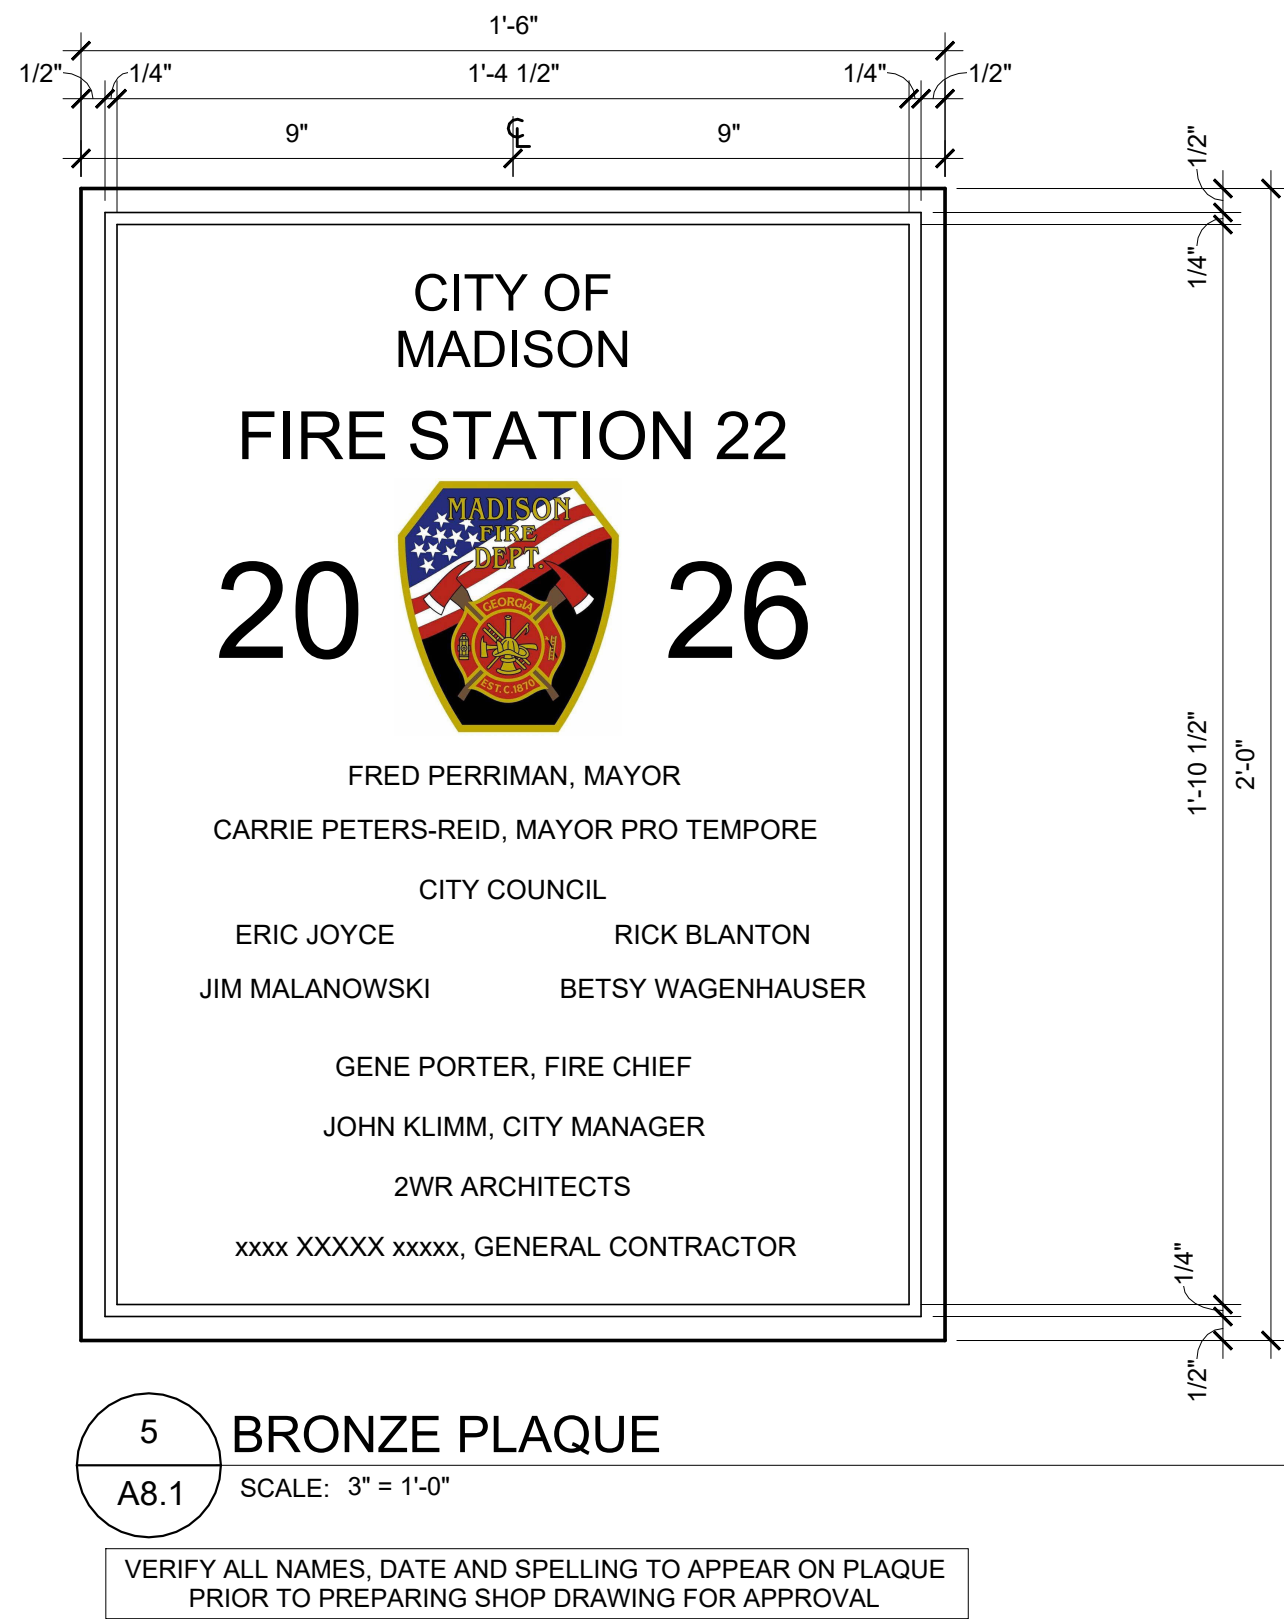

MATERIAL: BRONZE ALLOY

FINISH: SATIN RAISED LETTER FACES AND BORDER; DARK OXIDE LEATHERETTE BACKGROUND CLEAR COATED

LETTERSTYLE: HELVETICA BOLD

BORDER: SINGLE LINE RAISED EDGE

MOUNTING: CONCEALED STUDS

LOGO: 5" HIGH ETCHED BRONZE; ETCHED TEXT AND GRAPHICS W/ COLOR INFILL; SATIN RAISED BACKGROUND

OWNER WILL PROVIDE FILE FOR CUSTOM LOGO

7 SIGNAGE - ROOM ENTRY  
A8.1 SCALE: 3" = 1'-0"

6 SIGNAGE - PLACEMENT  
A8.1 SCALE: 1/16" = 1'-0"