
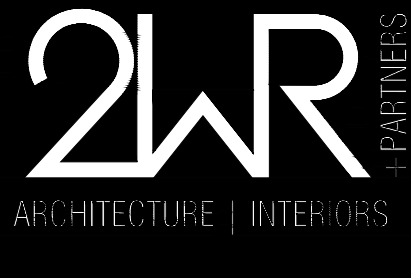



PRINTED: 5/7/2026 2:56:10 PM

FILE PATH: Autodesk Docs\26-02527 Madison GA Fire Station\25-02527 Madison GA Fire Station V25.rvt

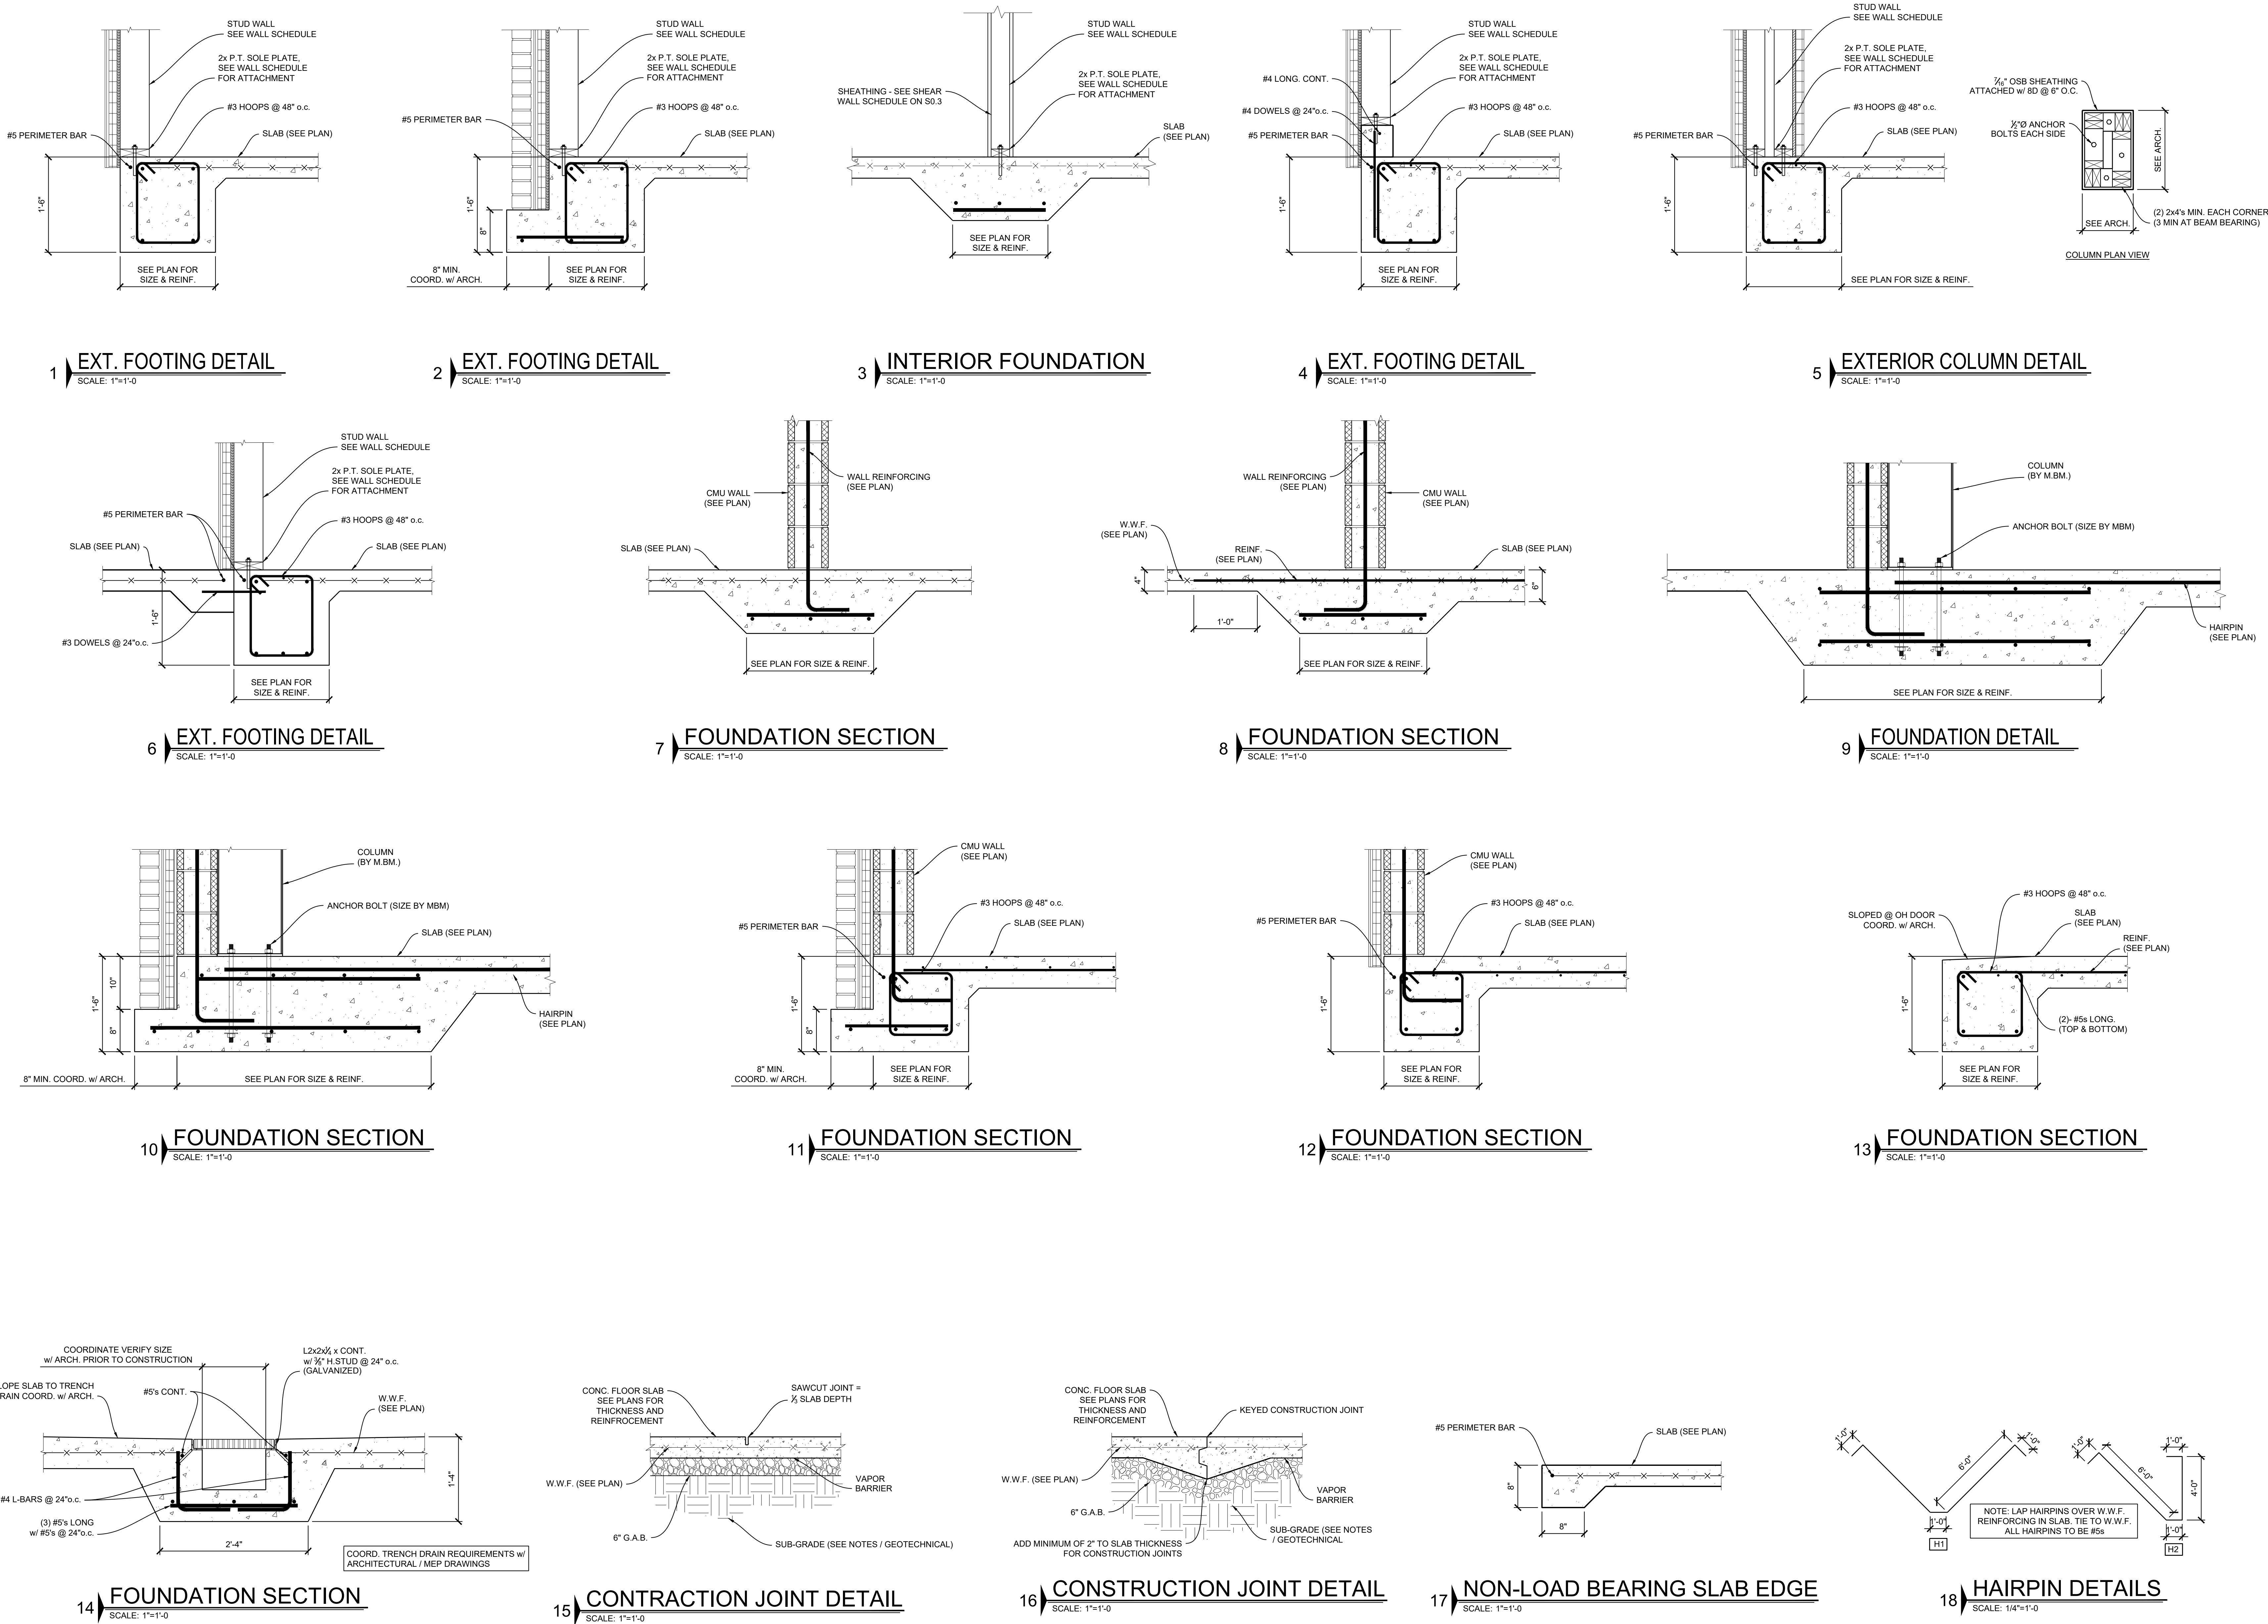

11 Ninth Street
Suite 120
Columbus, GA 31901
P. (706) 571-6923
F. (706) 571-6928

RFP 2027-3500-01

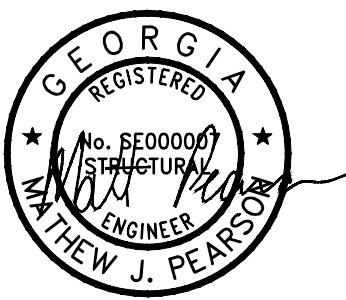

FIRE STATION MADISON, GA

1100 MARY MAGNAN BLVD
MADISON, GA 30650

BID DOCUMENTS

Project Number: 25-02527
Date: 08/31/2026
Drawn By:
Checked By:
Revisions:

No.	Date	Description
-----	------	-------------

Sheet Description

FOUNDATION
SECTIONS

Sheet Number

S4.1