


PRINTED: 31-08-2026 20:19:39

FILE PATH: Autocad Docs/REVIT 2025/26DLS035 Madison GA Fire Station, RESTL MEP P25.rvt

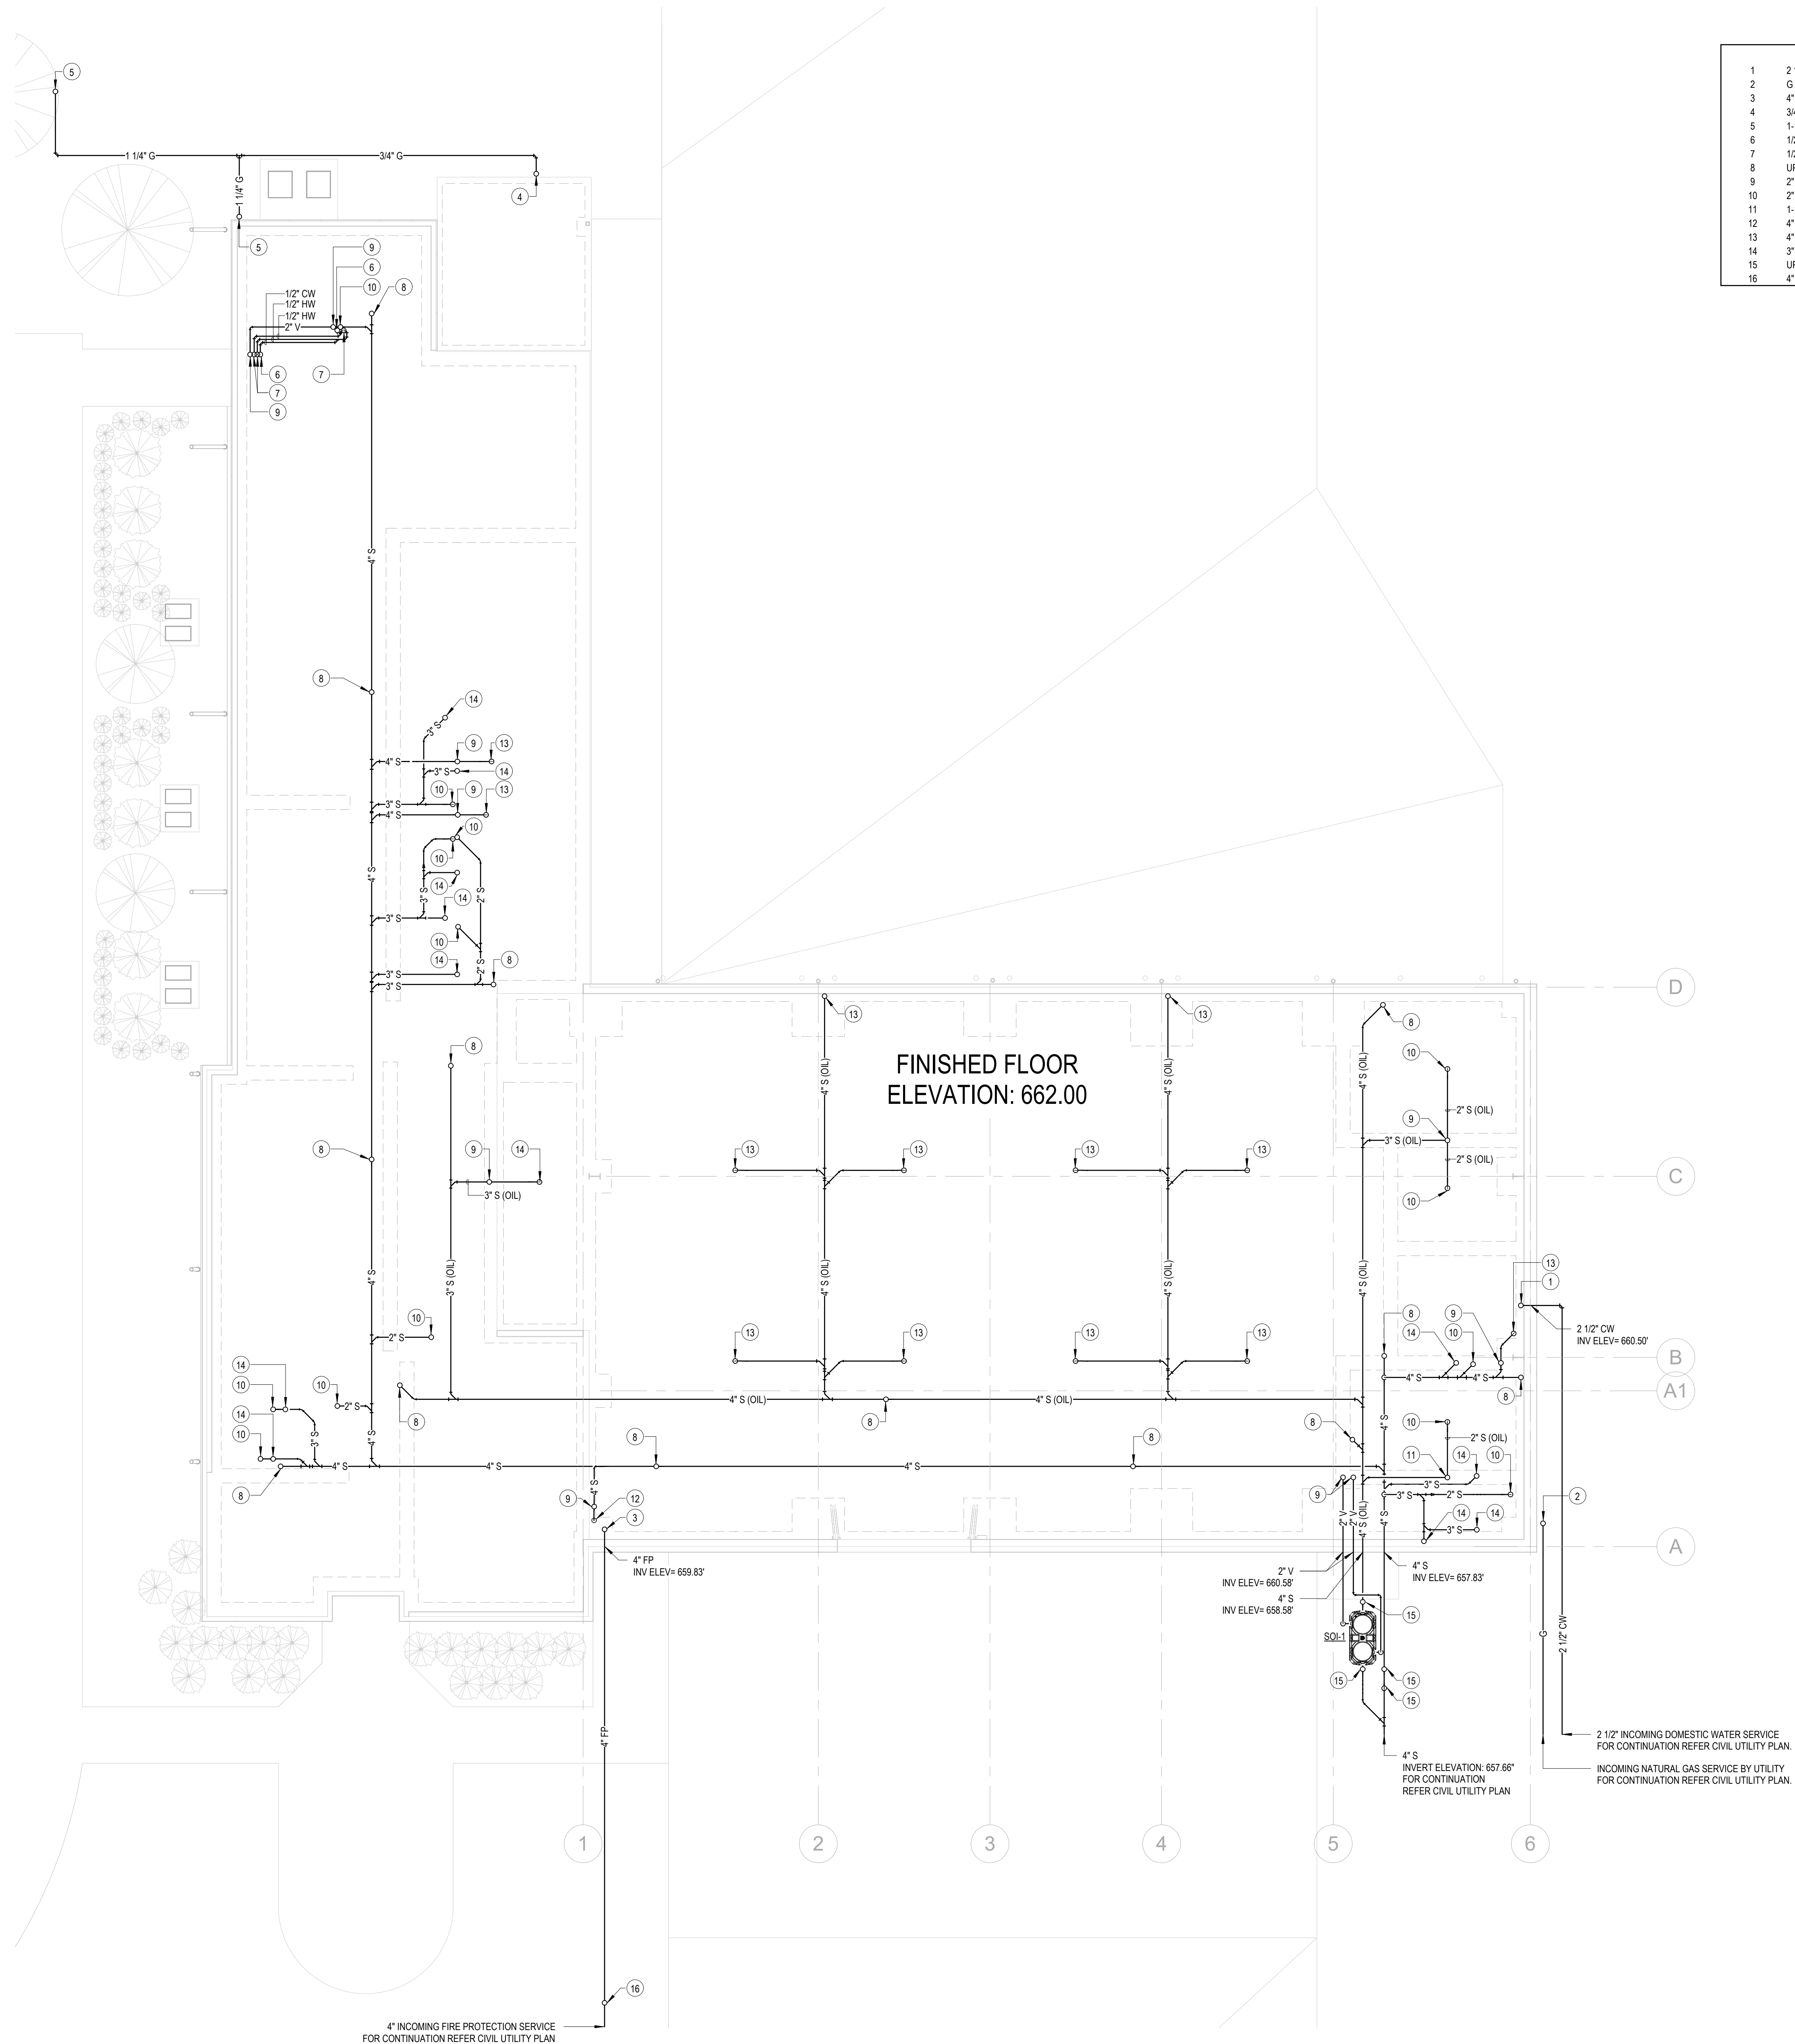


PLAN NOTES	
1	2 1/2" CW UP.
2	G UP.
3	4" FP UP.
4	3/4" G UP.
5	1-1/4" G UP.
6	1/2" CW UP.
7	1/2" HW UP.
8	UP TO FCO.
9	2" V UP.
10	2" S UP.
11	1-1/2" V UP.
12	4" S UP TO HUB DRAIN.
13	4" S UP.
14	3" S UP.
15	UP TO ECO.
16	4" FP UP TO POST INDICATOR VALVE.



11 Ninth Street, Suite 120
Columbus, GA 31901
P. (706) 571-6923



5757 Alpha Road, Suite 201
Dallas, TX 75201

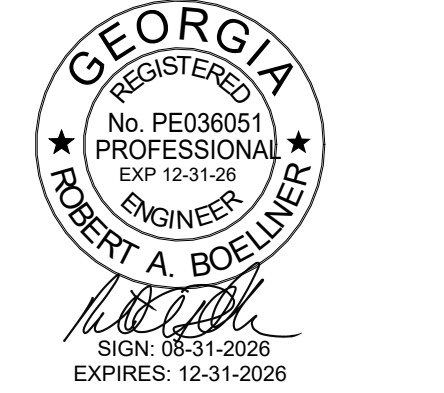

RFP 2027-3500-01

FIRE STATION MADISON, GA
1100 MARY MAGNAN BLVD
MADISON, GA 30650
BID DOCUMENTS

Project No.: 25-02527
Date: 08/31/26
Drawn by: ASK
Checked by: SS/TAW
Revisions:

No.	Date	Description
-----	------	-------------

FOUNDATION
PLUMBING
PLAN

P200