




11 Ninth Street, Suite 120
Columbus, GA 31901
P. (706) 571-6923



5757 Alpha Road, Suite 201
Dallas, TX 75201

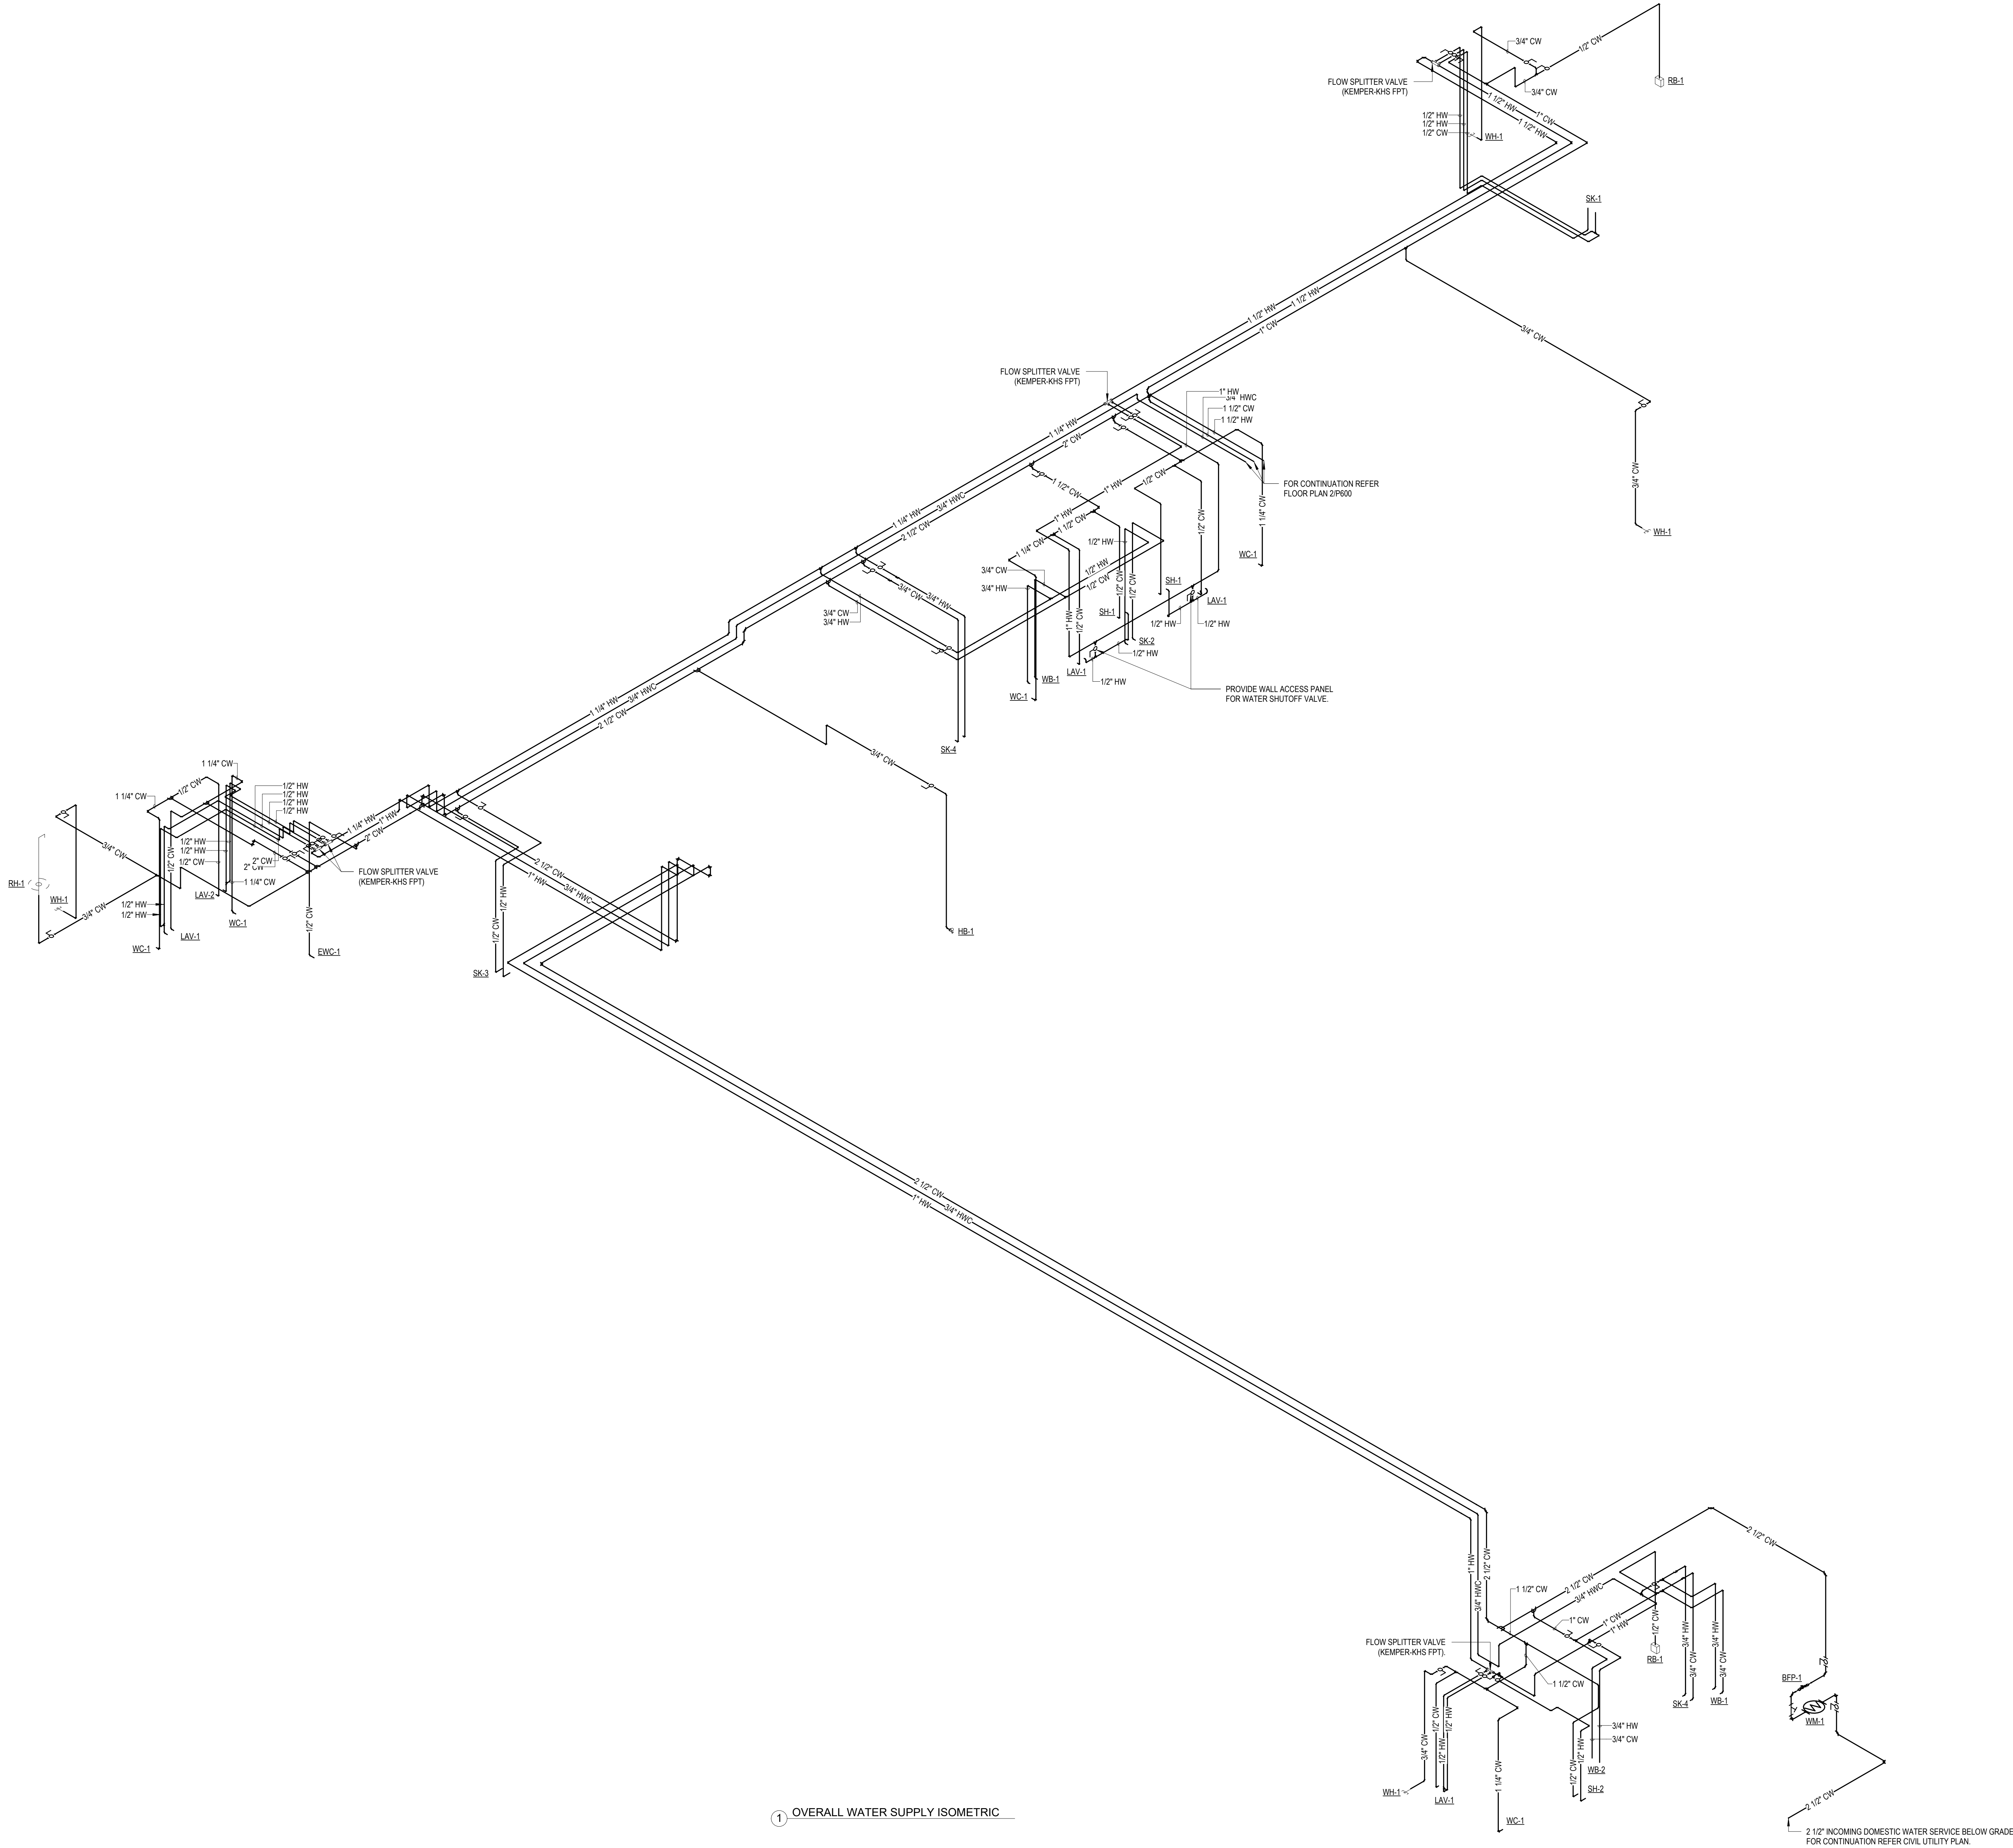

RFP 2027-3500-01

FIRE STATION MADISON, GA

1100 MARY MAGNAN BLVD
MADISON, GA 30650

BID DOCUMENTS

Project No.: 25-02527
Date: 08/31/26
Drawn by: ASK
Checked by: SS/TAW
Revisions:

No.	Date	Description
-----	------	-------------

OVERALL
WATER
SUPPLY
ISOMETRICS

P700