


PRINTED: 8/31/2026 8:05:44 PM

FILE PATH: Autocad Docs/REVIT 2025/26DL5035 Madison GA Fire Station, RE STL_MEP_R25.rvt

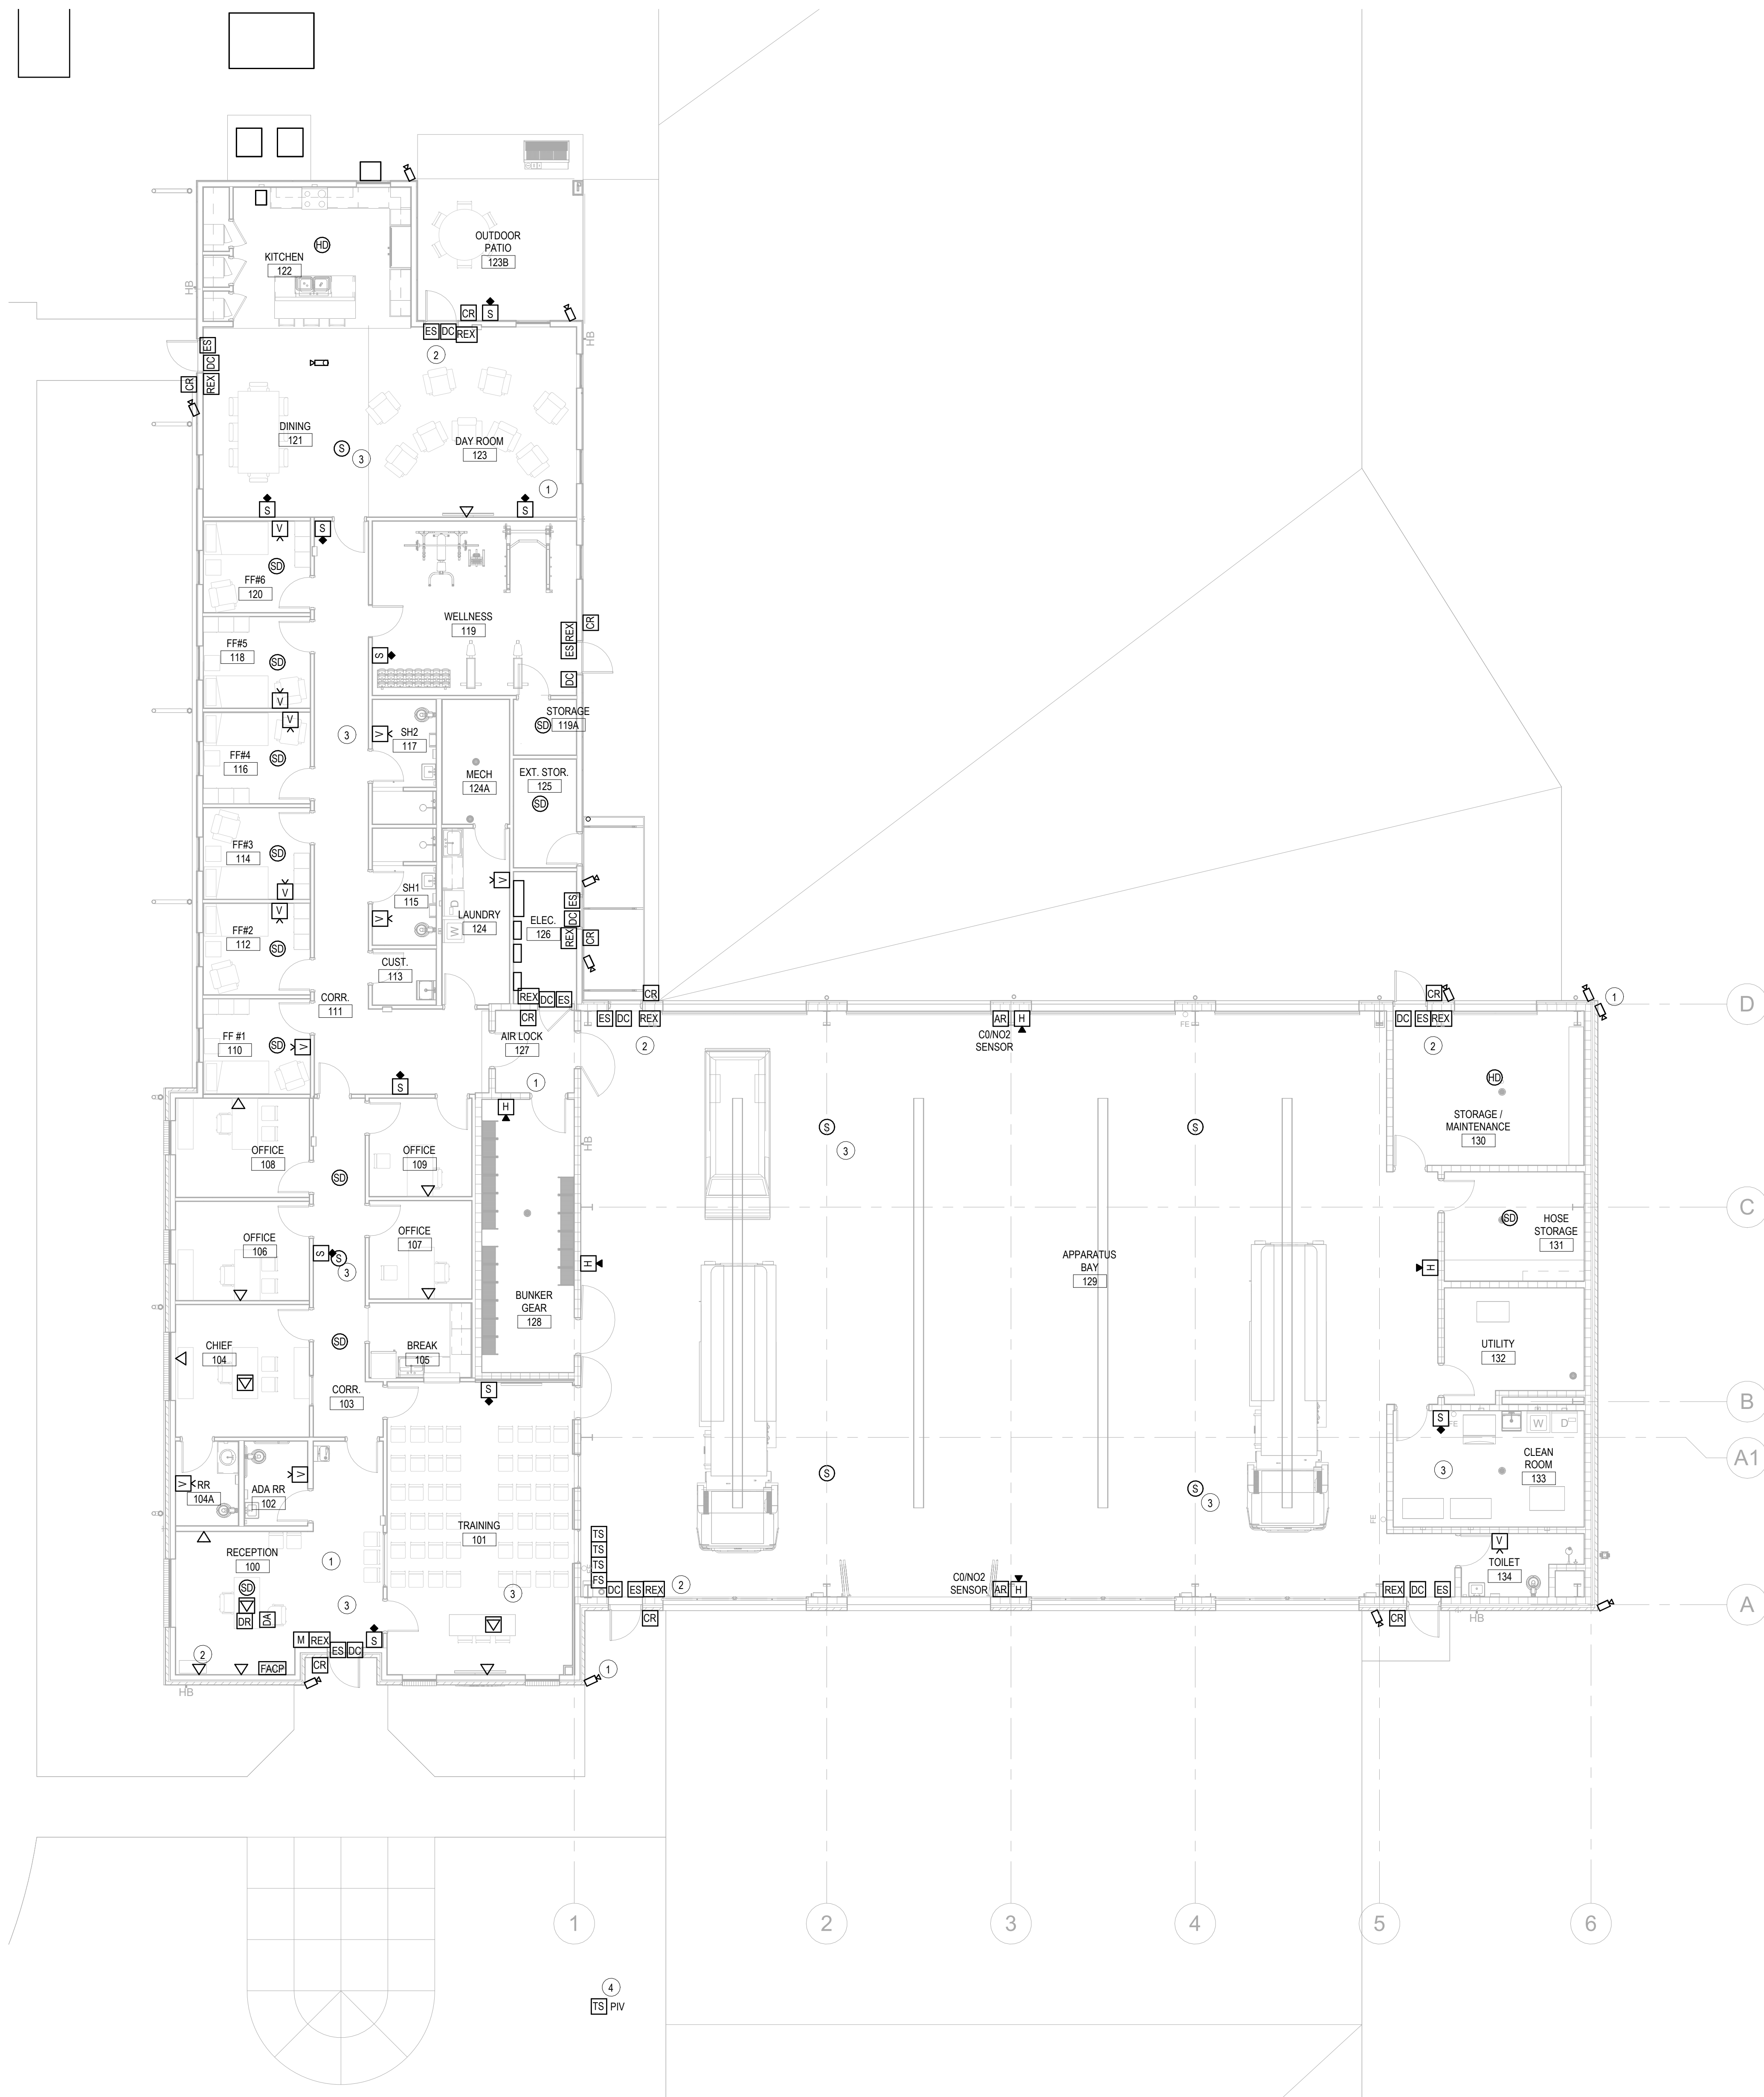

1 FIRST FLOOR SYSTEMS PLAN
1/8" = 1'-0"

PLAN NOTES

- SECURITY CAMERAS ARE SHOWN FOR DESIGN INTENT ONLY. COORDINATE EXACT LOCATION, QUANTITY, REQUIREMENTS WITH SECURITY SYSTEM CONSULTANT, OWNER AND ARCHITECT PRIOR TO ROUGH-IN(TYP.).
- EC TO COORDINATE WITH THE ELV/SECURITY SYSTEM CONTRACTOR FOR FINAL LOCATIONS OF ALL ACCESS CONTROL DEVICES, PROXIMITY CARD READERS, CONTROL PANELS, POWER SUPPLIES, DOOR HARDWARE INTERFACES, AND THE EXACT ELECTRICAL REQUIREMENTS, INCLUDING POWER, RACEWAYS, AND CONTROL WIRING, PRIOR TO ELECTRICAL ROUGH-IN (TYP.).
- CEILING SPEAKERS ARE SHOWN FOR DESIGN INTENT ONLY. COORDINATE EXACT LOCATION, REQUIREMENTS WITH ELV ENGINEER, OWNER AND ARCHITECT PRIOR TO ROUGH-IN(TYP.).
- POST INDICATOR VALVE: COORDINATE ACTUAL LOCATION WITH FIRE PROTECTION CONTRACTOR. PROVIDE SURGE SUPPRESSION AT BUILDING ENTRANCE AS REQUIRED.



11 Ninth Street, Suite 120
Columbus, GA 31901
P. (706) 571-6923



5757 Alpha Road, Suite 201
Dallas, TX 75201



RFP 2027-3500-01

FIRE STATION MADISON, GA

1100 MARY MAGNAN BLVD
MADISON, GA 30650

BID DOCUMENTS

Project No.: 25-02527
Date: 08/31/26
Drawn by: VLR
Checked by: CM
Revisions:

No.	Date	Description
-----	------	-------------

FIRST FLOOR
SYSTEMS PLAN

E410