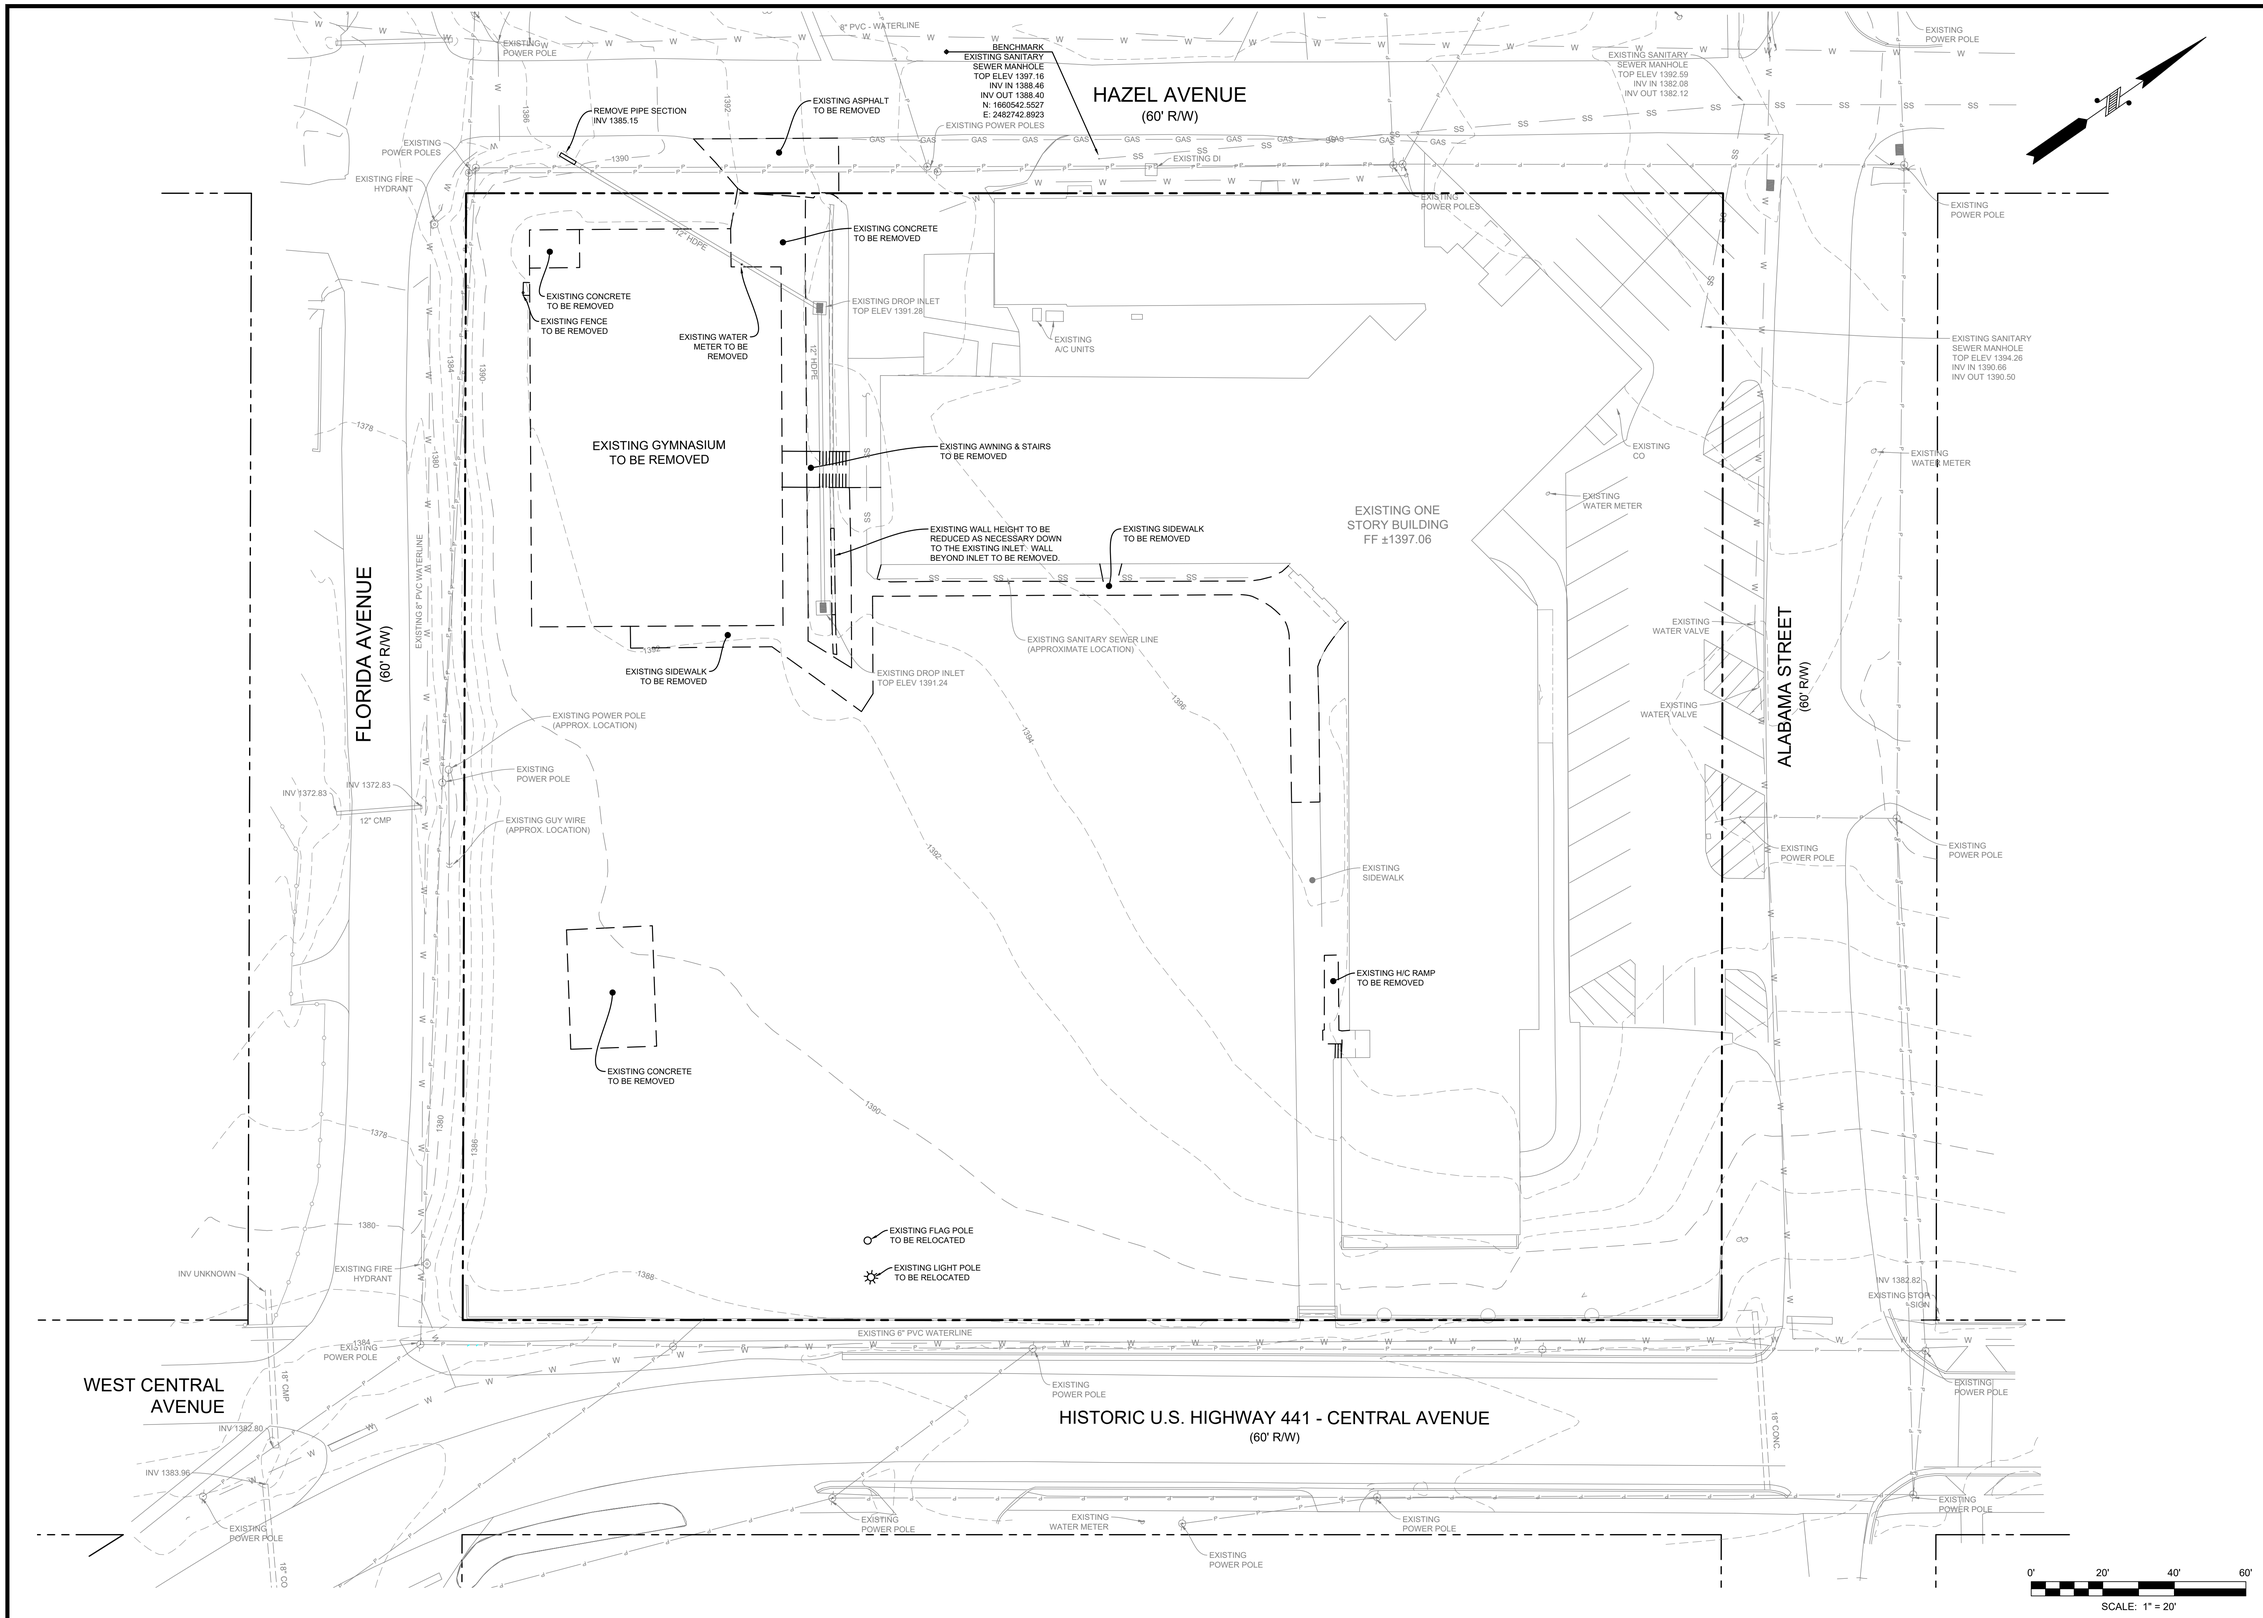

foothills land design
164 PROFESSIONAL DRIVE
BALDWIN, GA 30511
PHONE: (706) 778-0067
FAX: (706) 778-0069
www.foothillsld.com

OWNER/ DEVELOPER:
THE DOWNTOWN DEVELOPMENT AUTHORITY
CITY OF DEMOREST
STATE OF GA
PO BOX 128
DEMOREST, GA 30535

EXISTING CONDITIONS / DEMOLITION PLAN

DEMOREST CITY HALL PARKING LOT

CITY OF DEMOREST
LAND LOT 71, 10TH DISTRICT
HABERSHAM COUNTY, GA

REVISIONS:		
NO.	DESCRIPTION	DATE

GEORGIA REGISTERED PROFESSIONAL ENGINEER No. 25938 JAMES D. IRVIN

GSWCC LEVEL II #9832

DATE: APRIL 23, 2026

SCALE: 1" = 20'

SHEET:
C2

JOB #25140