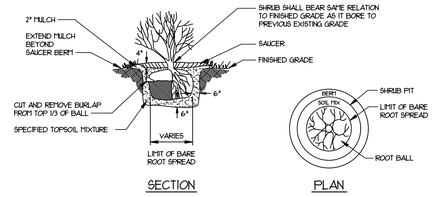

1 SHRUB PLANTING DETAIL

N.T.S.

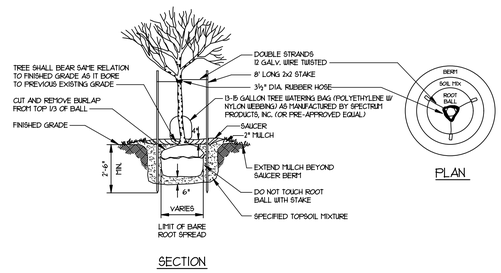

2 TREE PLANTING DETAIL

N.T.S.

PLANT MATERIALS LIST

QUANTITY	COMMON NAME	BOTANICAL NAME	SIZE/HT	NOTES
240	'BIG BLUE' LIRIOPE	LIRIOPE MUSCARI 'BIG BLUE'	PINT	12" O.C.
22	DWARF GARDENIA	GARDENIA JASMINOIDES 'RADICANS'	3 GAL.	CONTAINER
16	MAKI PODOCARPUS	PODOCARPUS MACROPHYLLUS VAR. MAKI	7 GAL.	CONTAINER
12	'PURPLE DAYDREAM' LOROPETALUM	LOROPETALUM CHINENSE 'PIILC-III'	7 GAL.	CONTAINER
4	LACEBARK ELM	ULMUS PARVIFOLIA 'EMERII'	2" CAL. / 10'-12'	-
*	SOD	BERMUDA HYBRID (TIFTUF)	-	-

NOTE: TREES SHALL BE INSTALLED WITH SLOW RELEASE WATERING BAGS (SEE SPECS).

* DETERMINE QUANTITY BASED ON AREA SHOWN ON PLANS.

LANDSCAPE NOTES:

1. PROVIDE 3" DEEP LONGLEAF PINE STRAW MULCH.
2. PROVIDE ONLY PLANTS THAT ARE FREE FROM DISEASE AND PESTS AND THAT COMPLY WITH THE LATEST EDITION OF PUBLICATION ANSI Z26Ø.1, "AMERICAN STANDARDS FOR NURSERY STOCK," BY THE AMERICAN ASSOCIATION OF NURSERYMEN.
3. REMOVE ALL STRINGS AND OTHER TIES FROM ALL ROOT BALLS.
4. REMOVE UPPER 1/3 OF BURLAP FROM ALL ROOT BALLS.
5. DO NOT PIERCE ROOT BALLS WITH SUPPORT STAKES.
6. FERTILIZE ALL PLANTS WITH 16-16-16 FERTILIZER AT THE RATE RECOMMENDED BY MANUFACTURER.
7. DO NOT MAKE SUBSTITUTIONS REGARDING PLANT SIZES OR SPECIES WITHOUT WRITTEN PERMISSION FROM THE LANDSCAPE ARCHITECT.
8. UNDERGROUND UTILITIES EXIST ON SITE. VERIFY LOCATIONS AND DEPTH BEFORE COMMENCING PLANTING WORK.
9. ACTUAL AS-BUILT SITE CONDITIONS MAY VARY FROM THIS PLAN. PLANT AND MATERIAL QUANTITIES AS SHOWN ON THE PLAN ARE FOR UNIFORM COMPARISON AND ESTIMATE PURPOSES ONLY. NOTIFY ENGINEER OF ALL SITE CONDITIONS WHICH WILL AFFECT PLANT QUANTITIES REQUIRED AND/OR THEIR LOCATION.
10. ALL SHRUBS AND PLANTING BEDS SHALL HAVE WEED BARRIER INSTALLED UNDER MULCH. NO WEED BARRIER IS REQUIRED FOR GROUND COVERS (I.E. LIRIOPE).
11. TREES TO BE INSTALLED WITH SLOW-RELEASE WATERING BAGS. CONTRACTOR SHALL MONITOR AND REFILL AS NECESSARY.

PBK
www.pbk.com
770-227-5473
GRIFFIN, GA

GEORGIA811
www.Georgia811.com
Contact 811 before you dig.

HCS - SRO Offices - Warhawk Fieldhouse Modifications
47 LEMON STREET MCDONOUGH, GA 30253

FINAL DOCUMENTS

HENRY COUNTY SCHOOLS

CARTER Engineering Group
6310 Peake Road, Suite 200
Macon, GA 31210
(478) 219-2600

LEVEL II CERTIFIED
DESIGN PROFESSIONAL # 2061
ISSUED: 11/2/2023 EXPIRES: 11/2/2026

CLIENT	
HENRY COUNTY BOARD OF EDUCATION	
DATE 06 / 18 / 2026	PROJECT NUMBER 250306

DRAWING HISTORY

No.	Description	Date

CHECKED BY: DLC
DRAWN BY: CADD

LANDSCAPE NOTES AND DETAILS

L1.2