


Path: AutodesK Docs\\NCWSA Admin Bldg_V25\\616202-NCWSA-ARCH_V25\\Central\\rvt Plot Date: 8/19/2026 3:18:22 PM

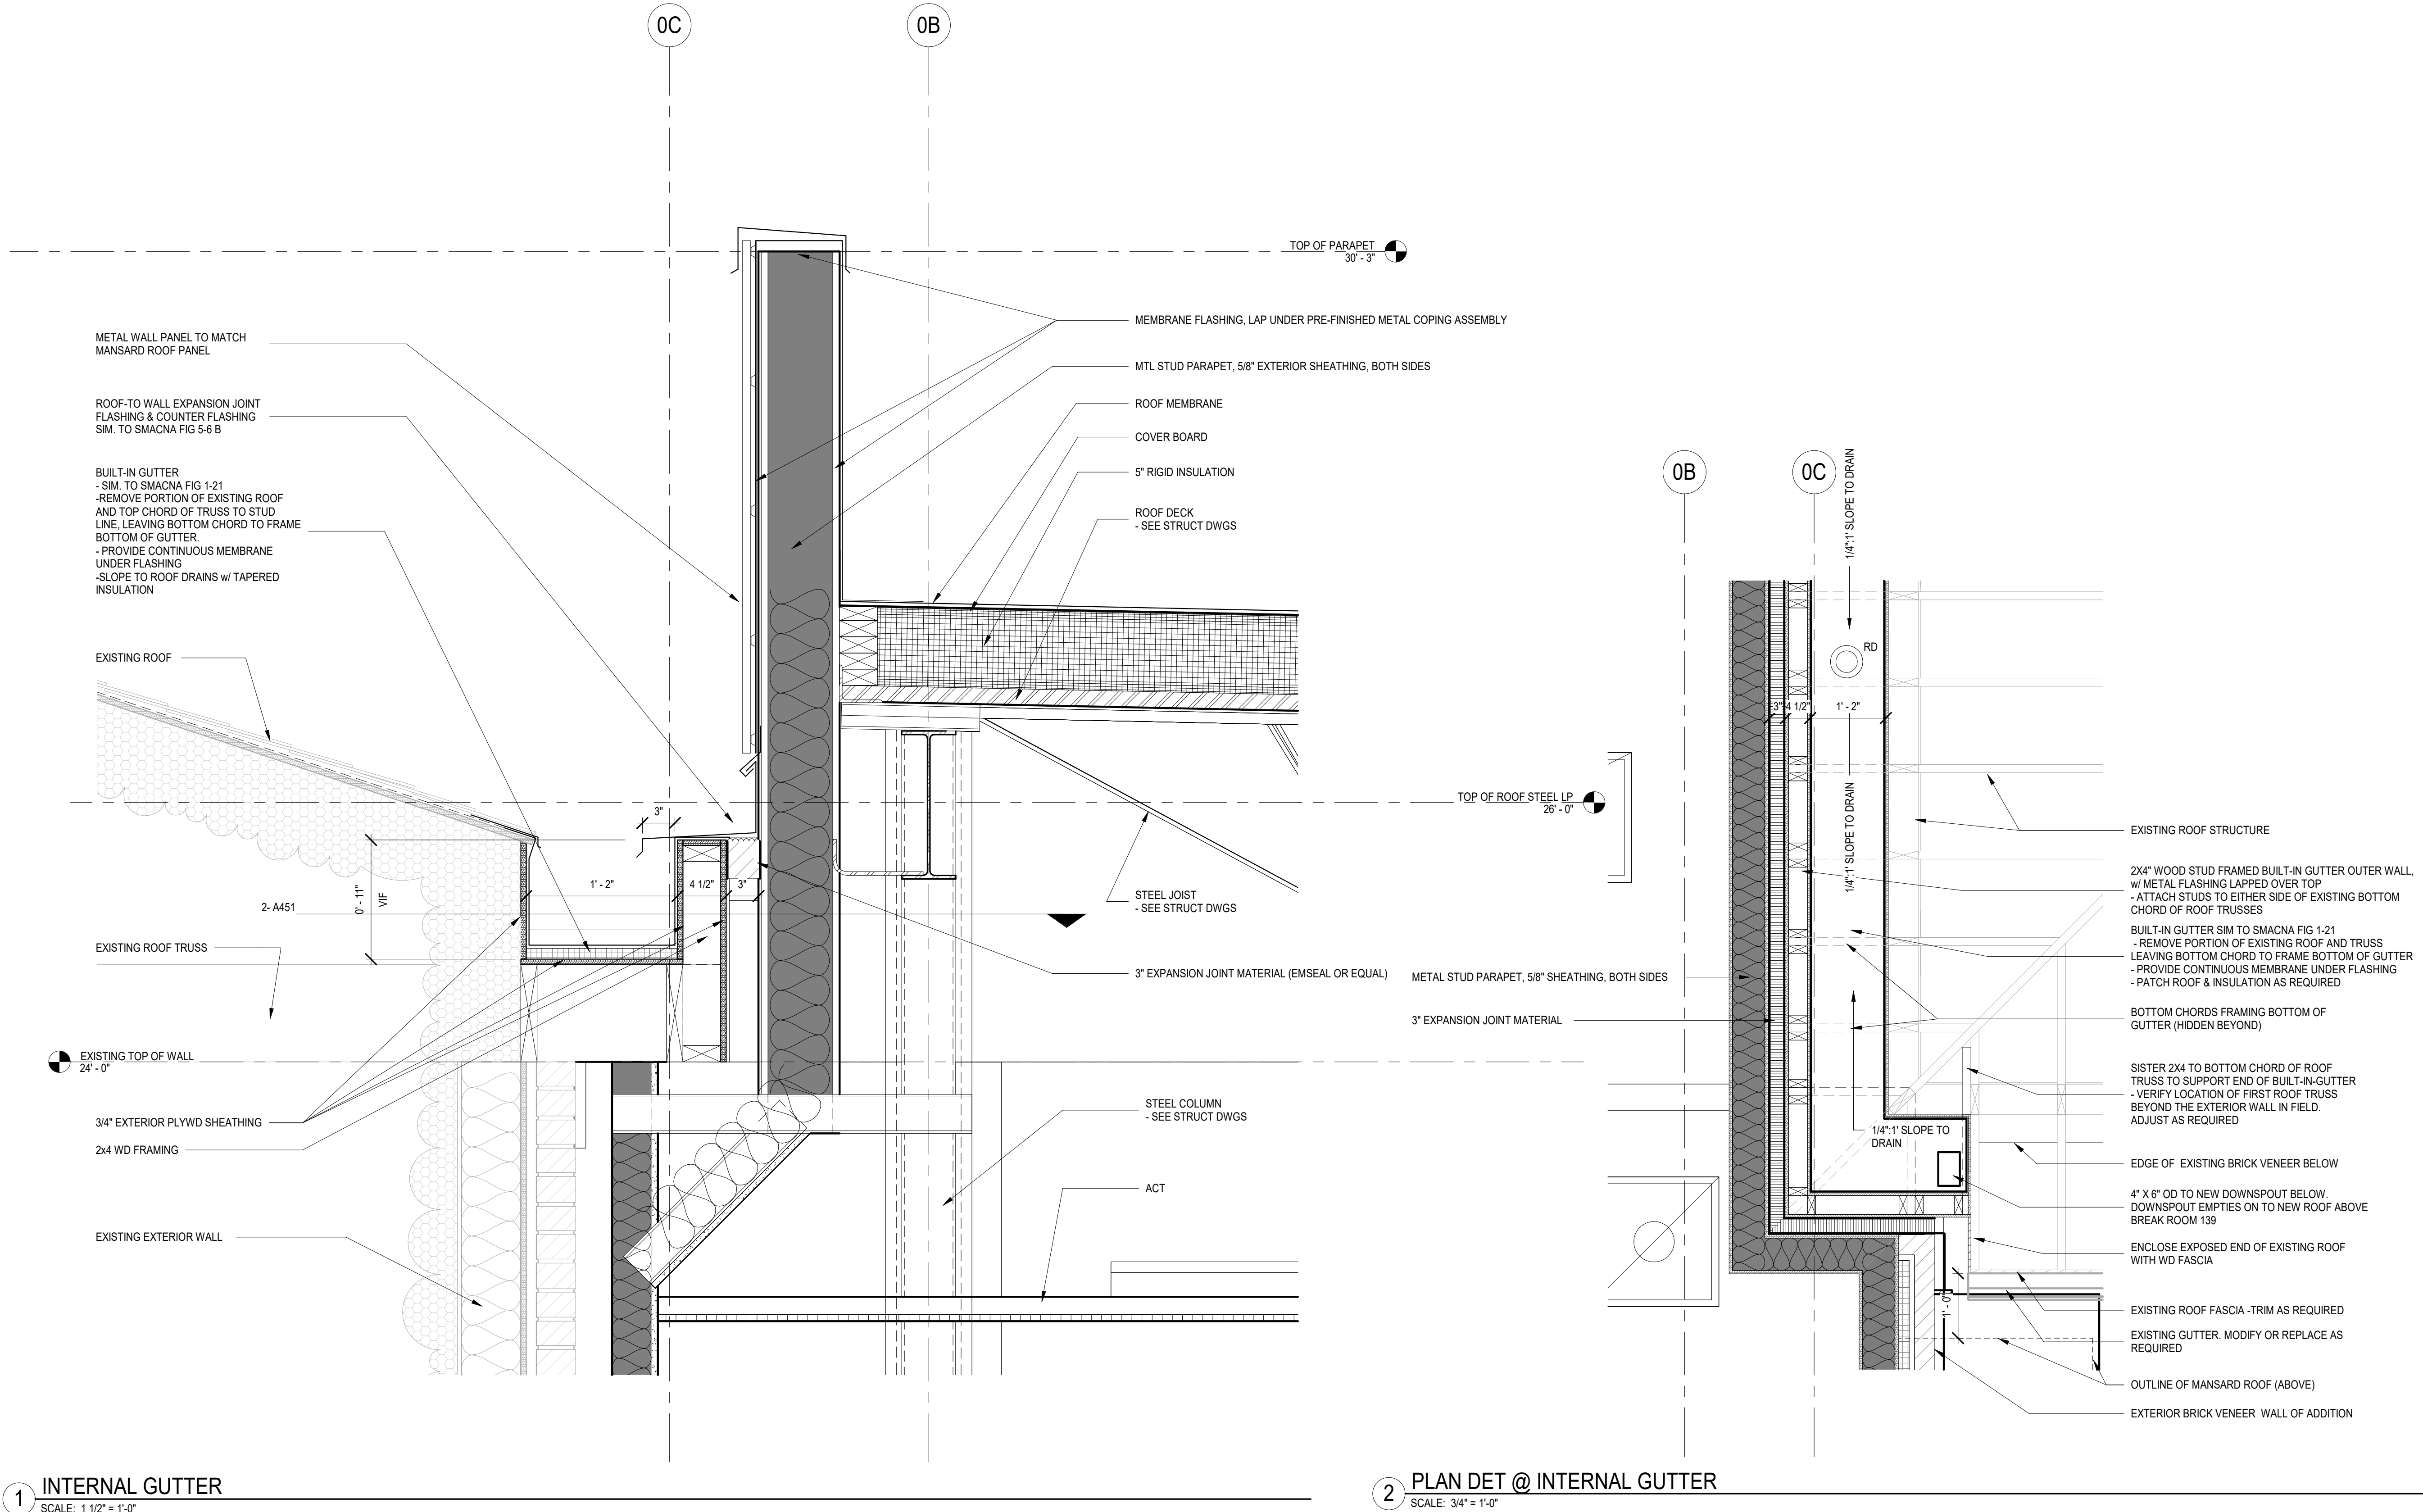

BROWN AND CALDWELL
900 HAMMOND DRIVE, SUITE 500
ATLANTA, GA 30328



CONSTRUCTION DOCUMENTS
07/01/2026



NCWSA OFFICE ADDITION

REVISIONS

REV	DATE	DESCRIPTION

LINE IS 2 INCHES
AT FULL SIZE

DESIGNED:	MW4
DRAWN:	MW4
CHECKED:	DEK
CHECKED:	
APPROVED:	Approver
FILENAME	
BC PROJECT NUMBER	616202
CLIENT PROJECT NUMBER	

DETAILS

DRAWING NUMBER
A451