



Plot Date: 8/19/2026 2:26:59 PM Path: Autodeskt Docs\NCWSA Admin Bldg_V25\616202-NCWSA-MECH_V25.rvt

D
C
B
A

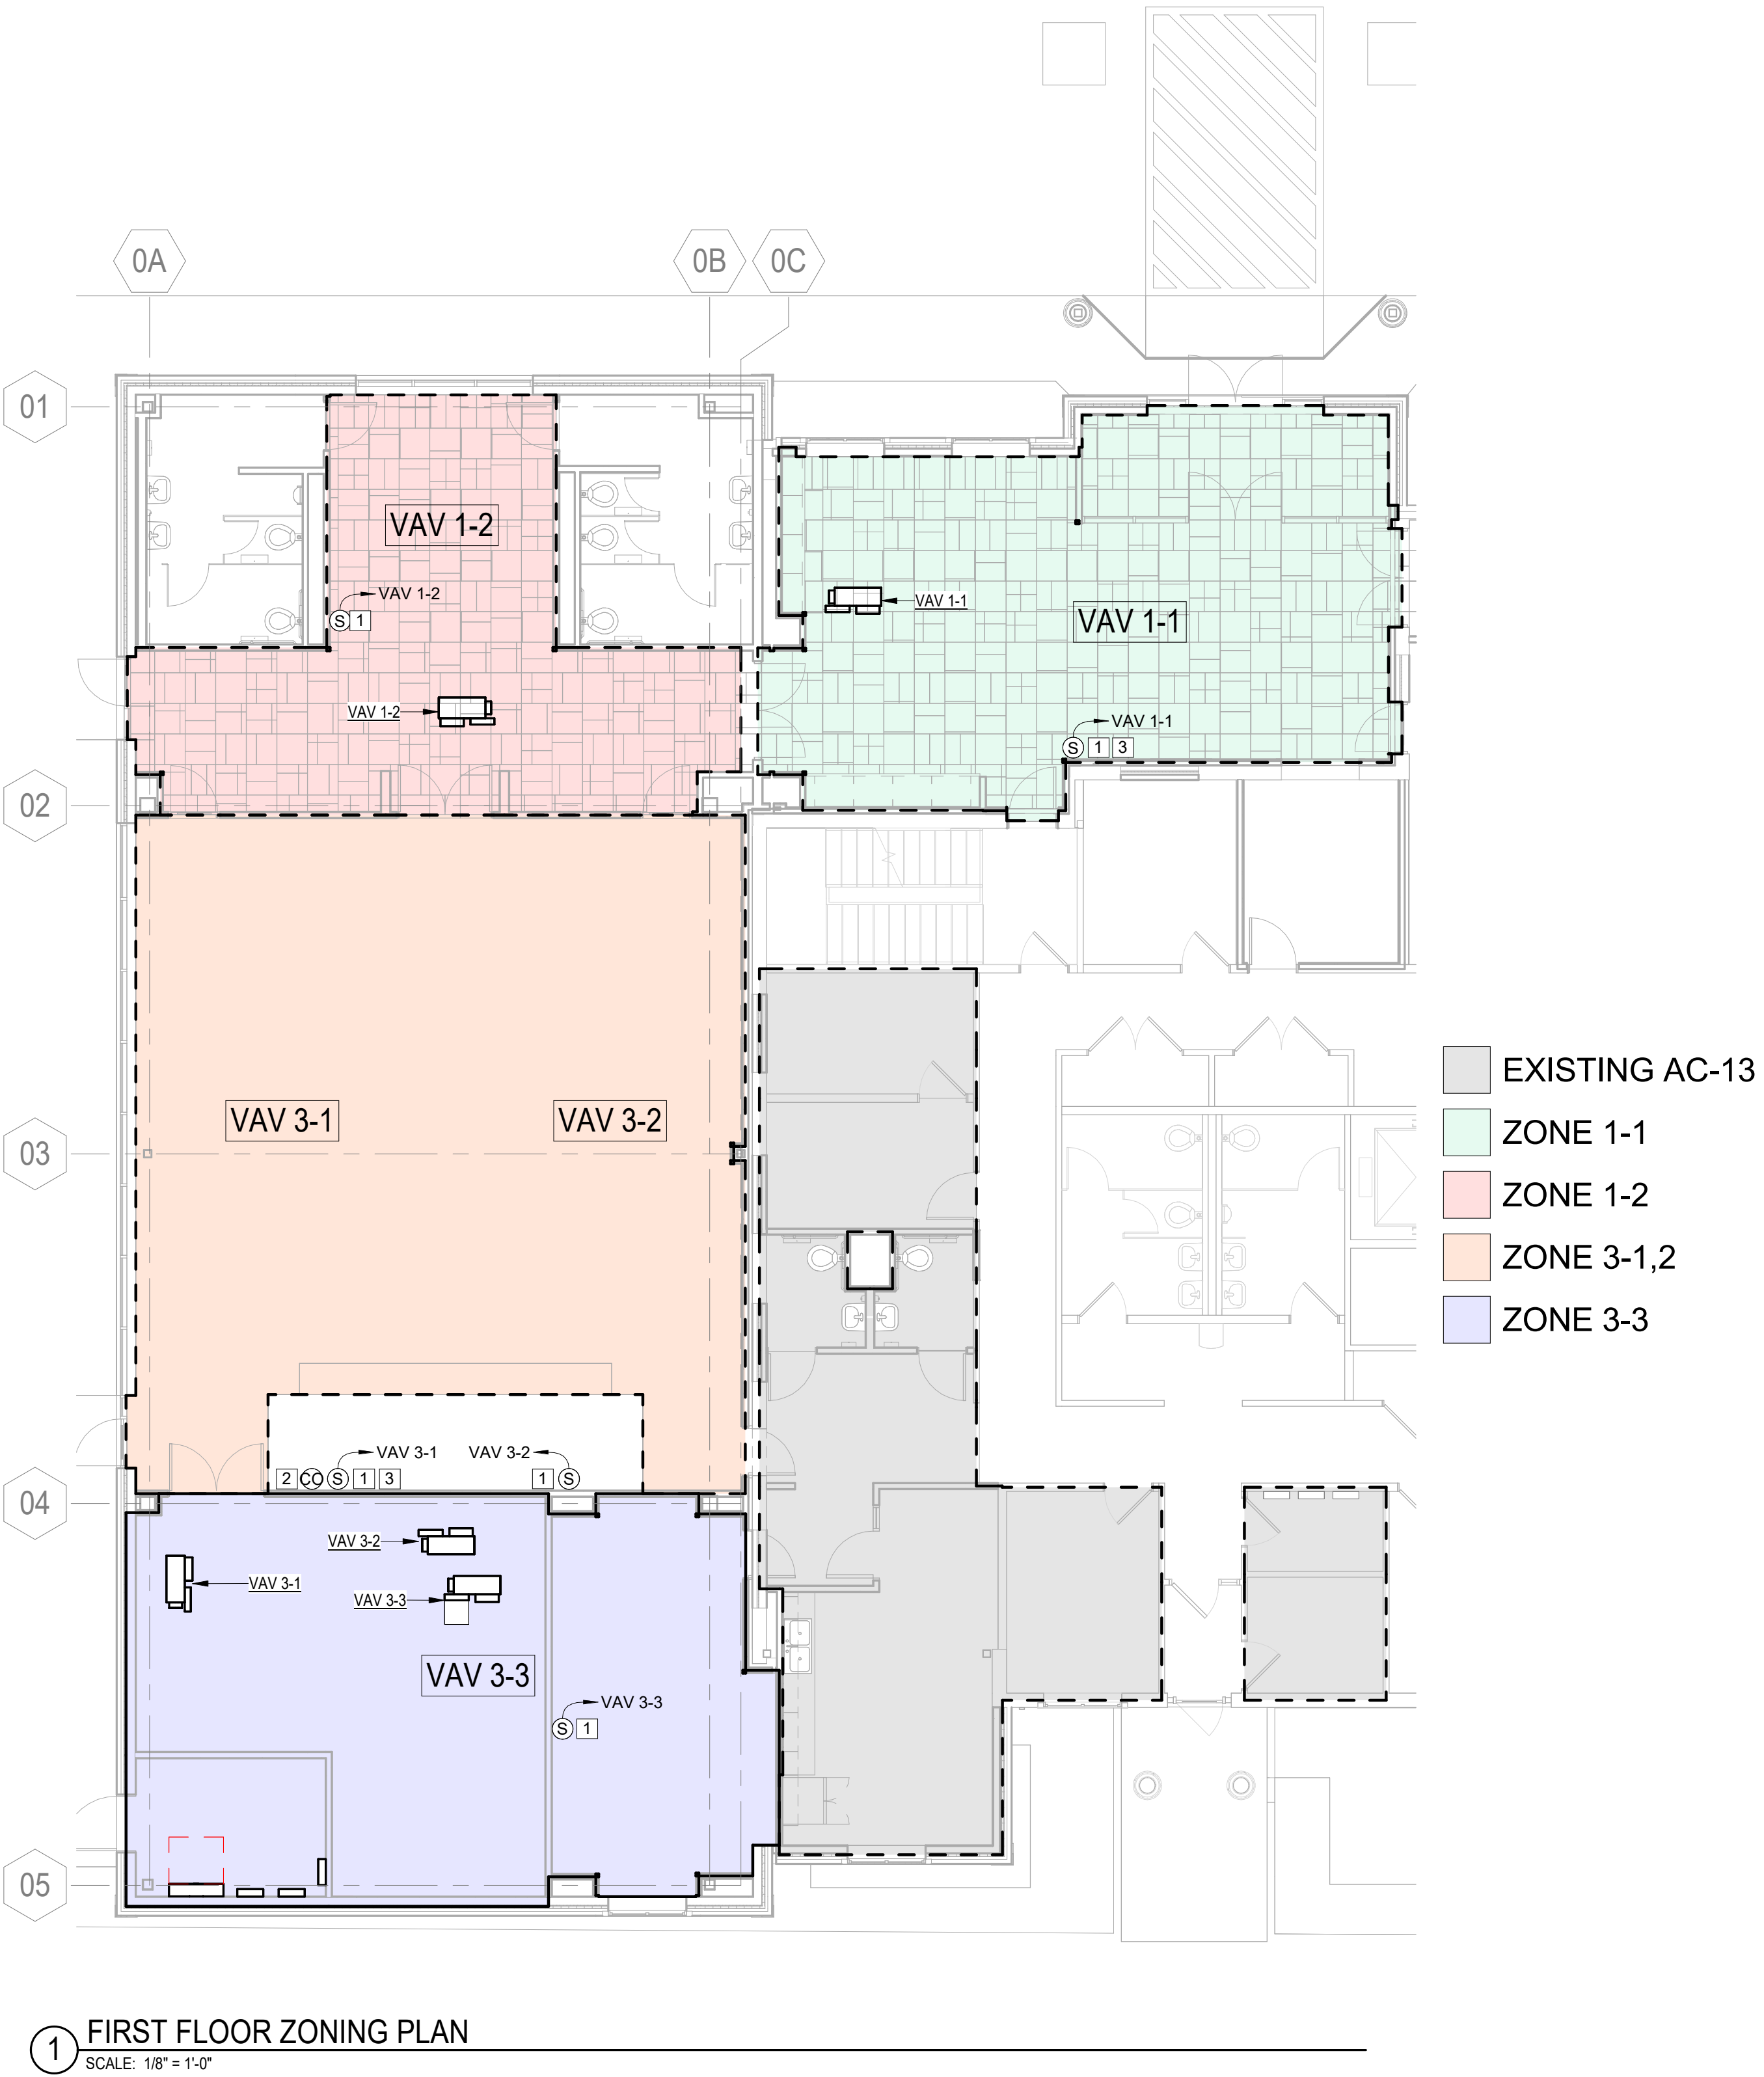

1 FIRST FLOOR ZONING PLAN
SCALE: 1/8" = 1'-0"

- CONSTRUCTION NOTES:
1. PROVIDE SPACE TEMPERATURE SENSOR, AND ASSOCIATED SUPPORTS, CONTROLS, AND ANCILLARY DEVICES AS REQUIRED FOR A COMPLETE AND OPERABLE SYSTEM. REFER TO MANUFACTURER'S INSTALLATION INSTRUCTIONS FOR FURTHER INFORMATION.
 2. PROVIDE CARBON MONOXIDE SENSOR, AND ASSOCIATED SUPPORTS, CONTROLS, AND ANCILLARY DEVICES AS REQUIRED FOR A COMPLETE AND OPERABLE SYSTEM. REFER TO MANUFACTURER'S INSTALLATION INSTRUCTIONS FOR FURTHER INFORMATION.
 3. PROVIDE CONTROL WIRE AS REQUIRED FOR UNOCCUPIED TEMPERATURE SENSOR. PROVIDE ALL REQUIRED ANCILLARY DEVICES AS REQUIRED FOR A COMPLETE AND OPERABLE SYSTEM.

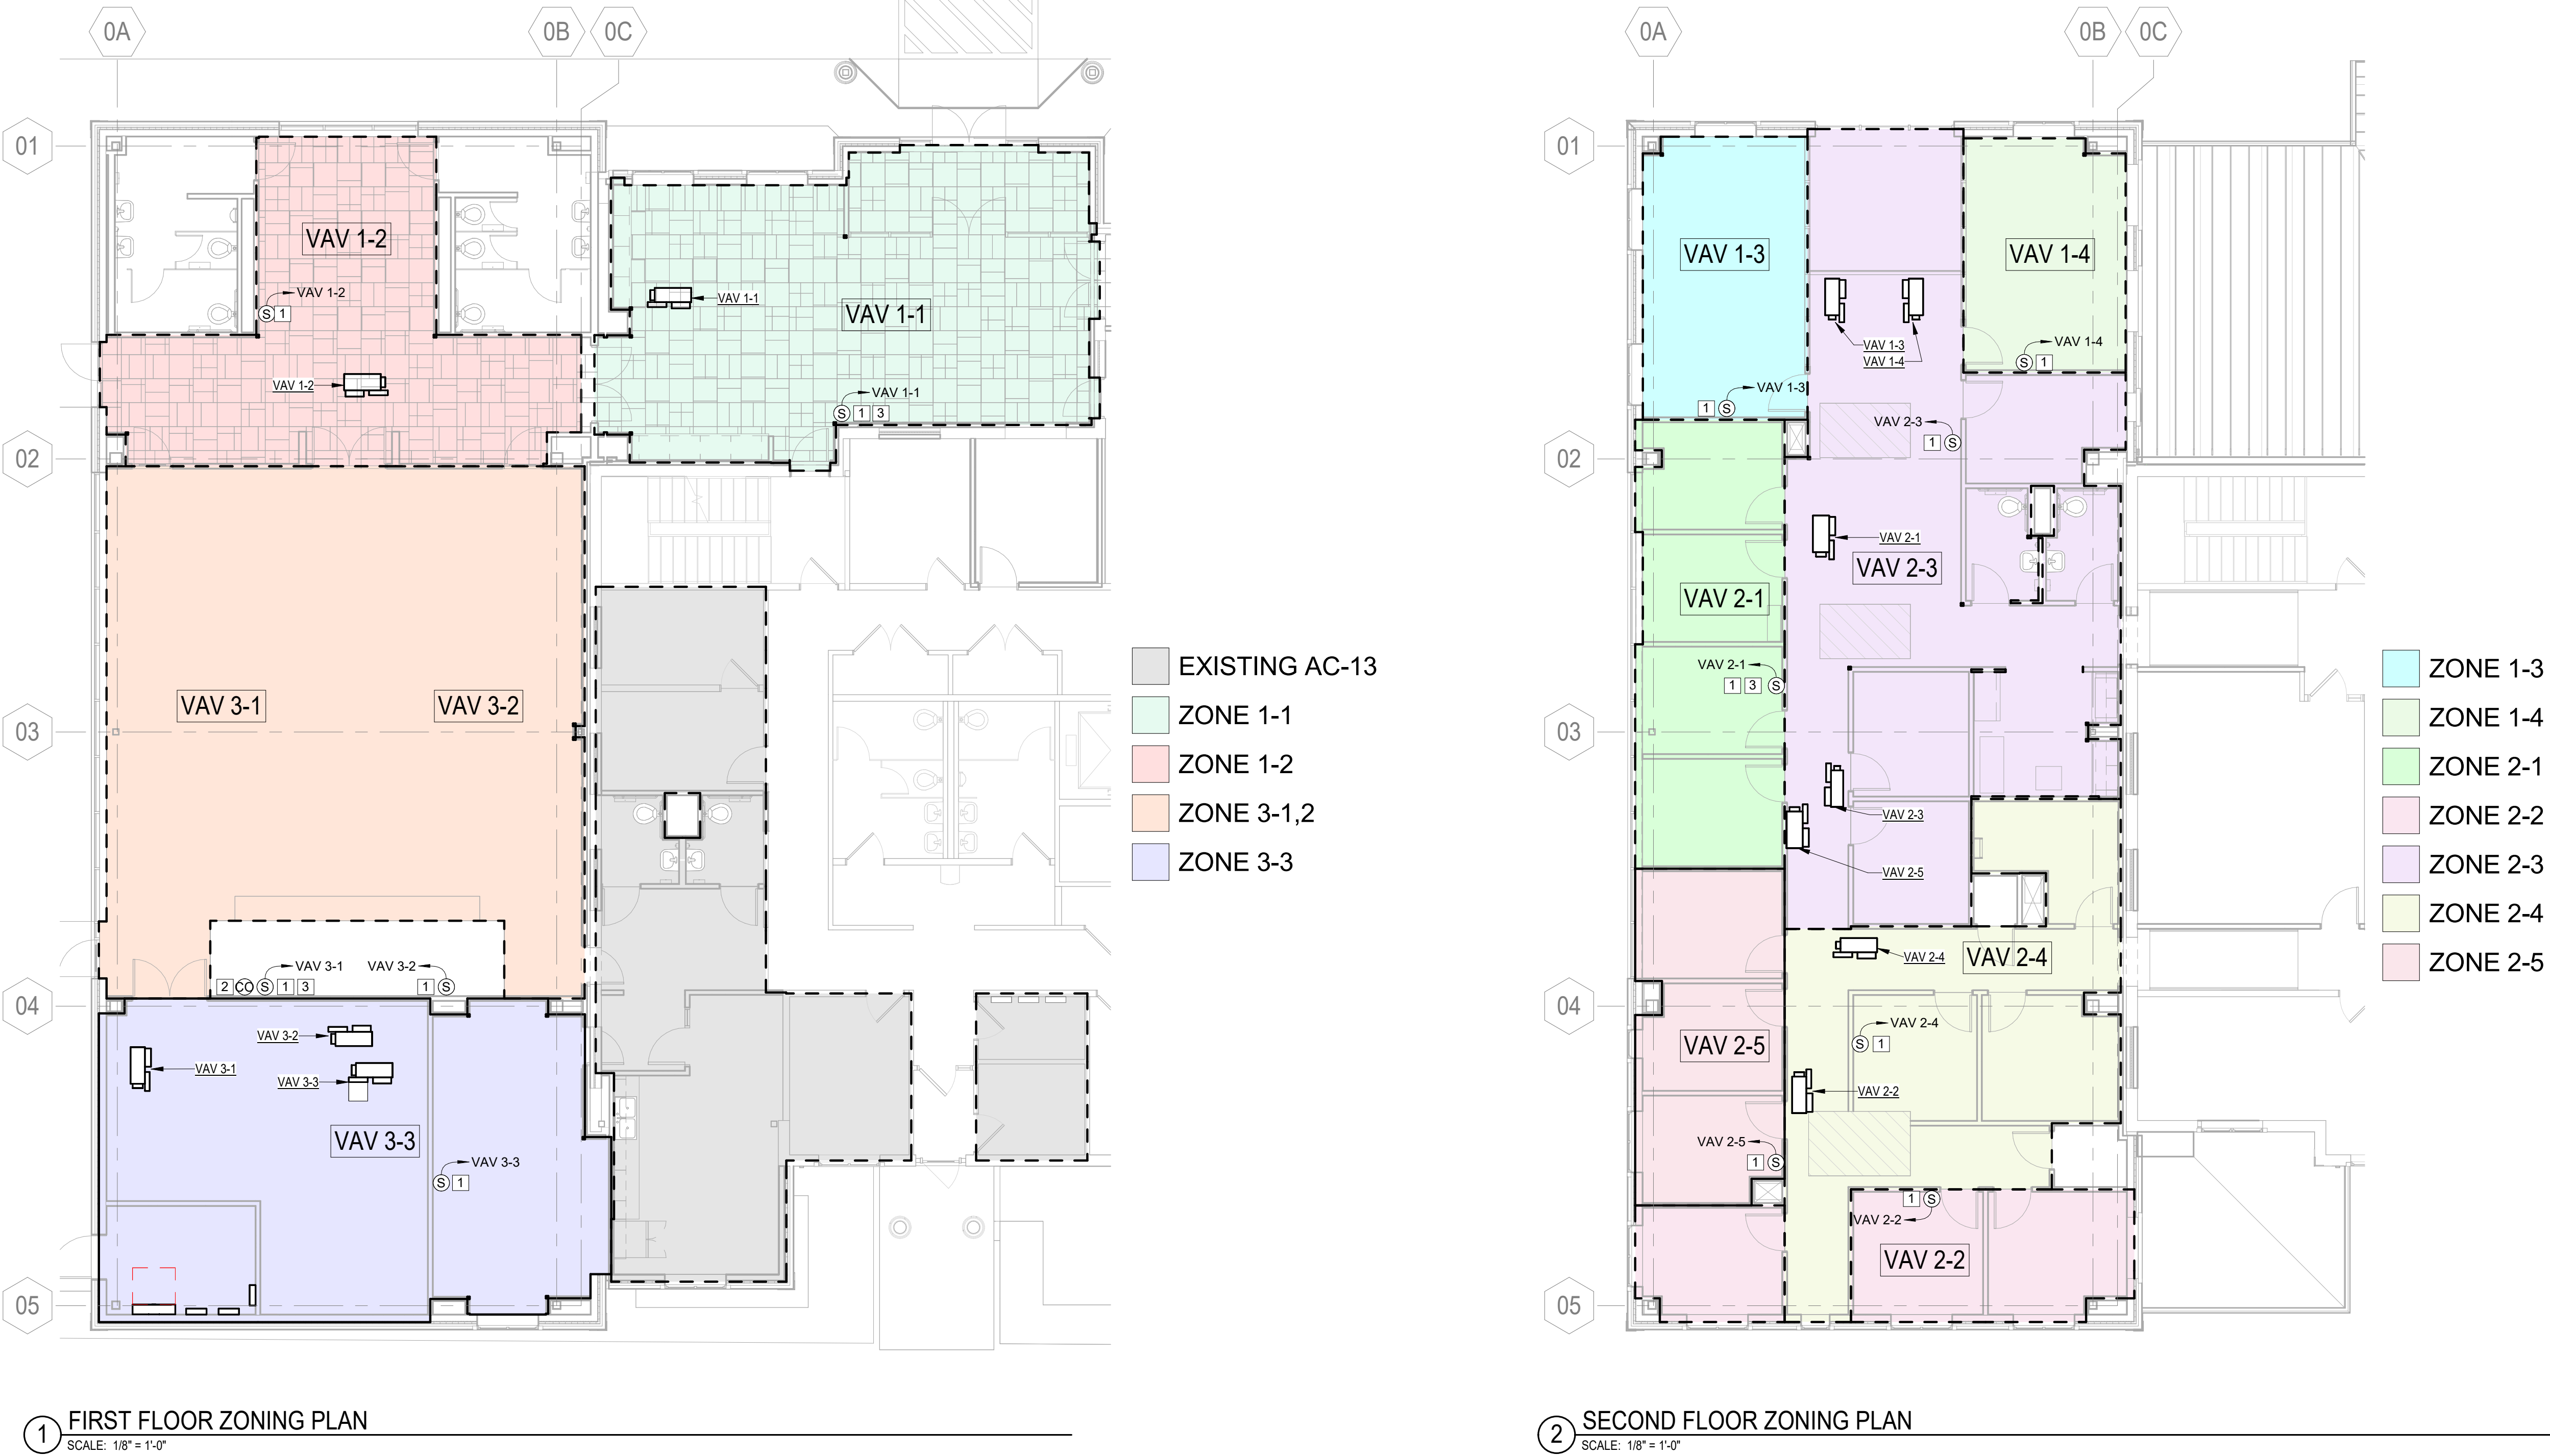

2 SECOND FLOOR ZONING PLAN
SCALE: 1/8" = 1'-0"



BROWN AND CALDWELL
900 HAMMOND DRIVE, SUITE 500
ATLANTA, GA 30328



CONSTRUCTION DOCUMENTS
07/01/2026



NCWSA OFFICE ADDITION

REVISIONS		
REV	DATE	DESCRIPTION
1	7/1/26	PERMIT SET

LINE IS 2 INCHES
AT FULL SIZE

DESIGNED: CJP
DRAWN: CJP
CHECKED: NBN
APPROVED: RFJ

FILENAME
BC PROJECT NUMBER
Project Number
CLIENT PROJECT NUMBER

ZONING PLAN

DRAWING NUMBER
M104