


Sunbelt Builders, Inc. © DRAWINGS AND SPECIFICATIONS ARE INSTRUMENTS OF SERVICE AND SHALL REMAIN THE PROPERTY OF THIS CORPORATION WHETHER THE PROJECT FOR WHICH THEY ARE MADE IS EXECUTED OR NOT. THEY ARE NOT TO BE USED ON OTHER PROJECTS OR EXTENSIONS TO THIS PROJECT EXCEPT BY AGREEMENT IN WRITING AND APPROPRIATE COMPENSATION TO THIS CORPORATION.

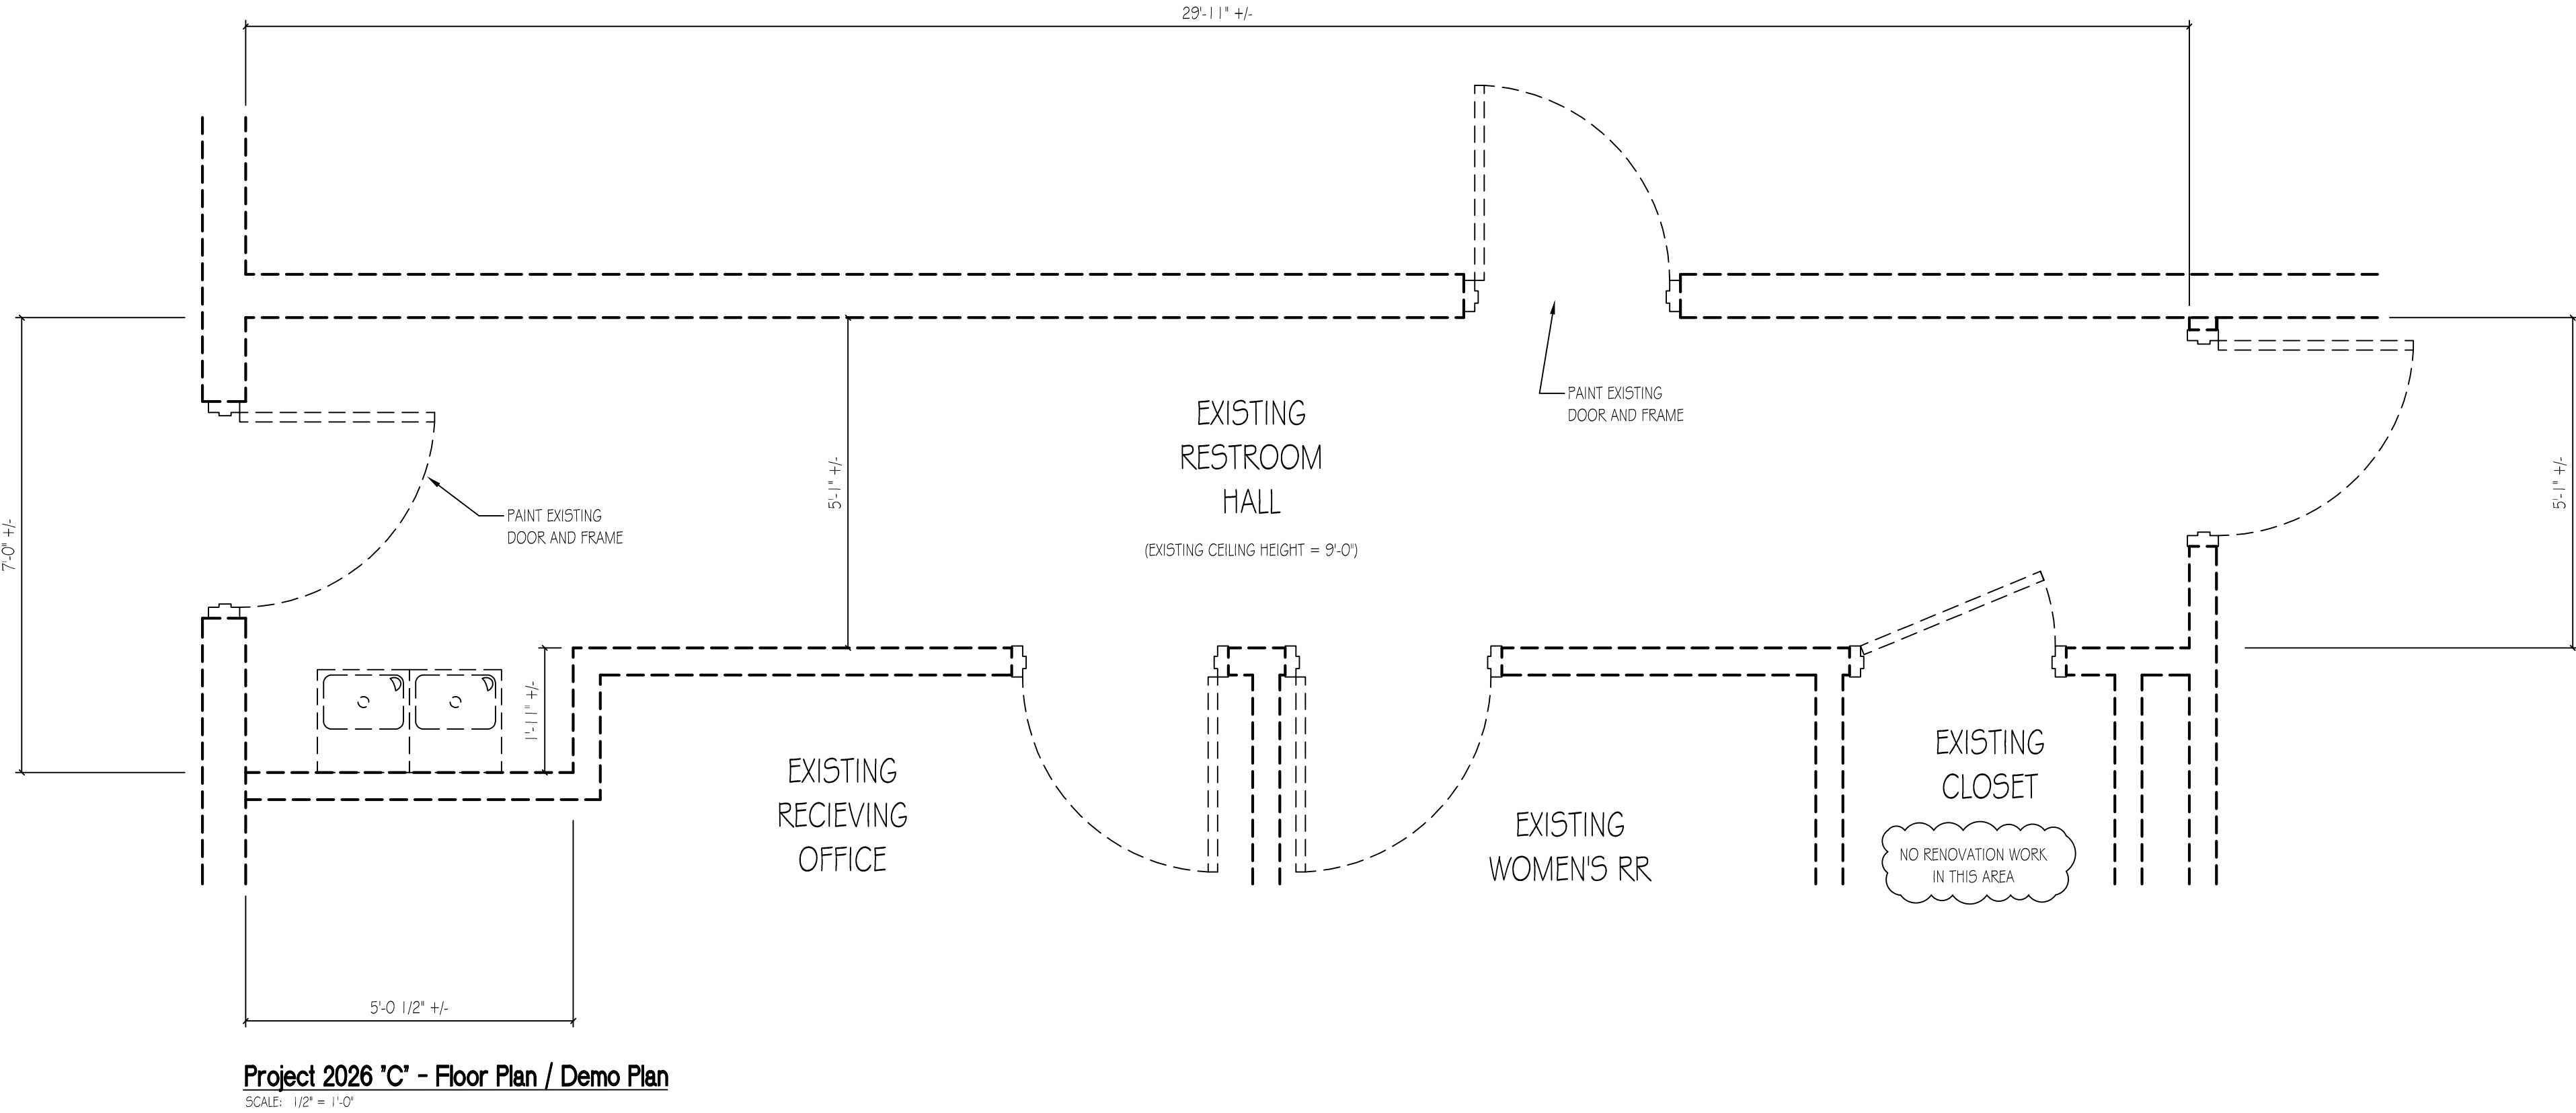

PROJECT 2026C - RESTROOM HALL - SCOPE OF WORK

1. DEMO ALL EXISTING FLOOR TILE.
2. REMOVE EXISTING WATER FOUNTAIN AND HOLD FOR RE-INSTALLATION.
3. REPAIR / ADD GYPSUM WALLS AS REQUIRED.
4. FURNISH AND INSTALL NEW CERAMIC FLOOR TILE. (MAPEI PRODUCT) (MATCH OFFICE RESTROOMS)
5. FURNISH AND INSTALL NEW CERAMIC WALL TILE TO 6'-0" A.F.F.. (MAPEI PRODUCT) (MATCH OFFICE RESTROOMS)
6. PAINT 2 DOORS AND FRAMES IN HALL AS NOTED. (OWNER TO SELECT COLOR)
7. PAINT EXISTING GYPSUM WALLS ABOVE NEW WALL TILE. (OWNER TO SELECT COLOR)
8. RE-INSTALL EXISTING WATER FOUNTAIN.

PROJECT 2026 "C"

NOTE!!! ALL WORK ON THIS PAGE
COMPLETED DURING NORMAL BUSINESS
HOURS MONDAY THROUGH FRIDAY

Sunbelt
B U I L D E R STM

10841 HWY 38, COWINGTON, GA 30014 t 770.786.3031 f 770.786.3048

Architect or Engineer Seal

A New Interior Renovation Project For
Nissinbo Automotive

14187 Nissinbo Drive
Cowington, Georgia

1	09-23-2026 Punch Plans

Project No.
• 00-00

Cad File Name
• 00-00_NA_04_A2026C

Drawing Scale
• 1/2" = 1'-0"

Sheet Title
• Enlarged Restroom
Hall Area

Drawn
• dcm

Checked
• mbm

Sunbelt Builders, Inc. ©

DRAWINGS AND SPECIFICATIONS ARE INSTRUMENTS OF SERVICE AND SHALL REMAIN THE PROPERTY OF THIS CORPORATION WHETHER THE PROJECT FOR WHICH THEY ARE MADE IS EXECUTED OR NOT. THEY ARE NOT TO BE USED ON OTHER PROJECTS OR EXTENSIONS TO THIS PROJECT EXCEPT BY AGREEMENT IN WRITING AND APPROPRIATE COMPENSATION TO THIS CORPORATION.

DRAWING NUMBER

A-2026C

4 of *