


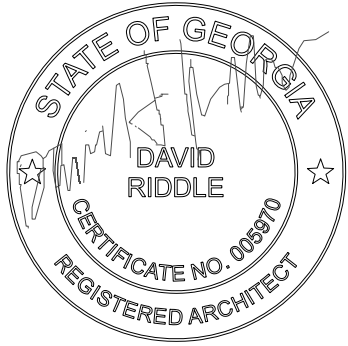


REVISIONS

#	DATE

A NEW
EMS
FACILITY
FOR:

OCONEE
COUNTY

WATKINSVILLE,
GEORGIA

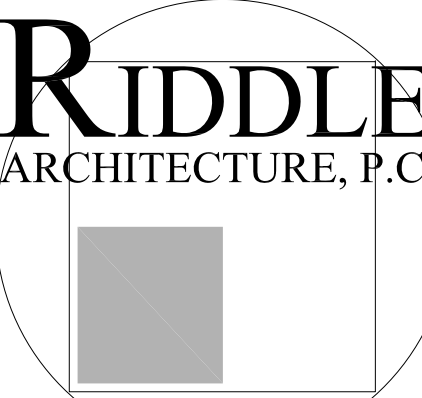

497 BROOMSEDGE COURT
BOLIVIA, NC
28422
(404) 285-8646



TITLE: REFLECTED
CILING
PLAN

JOB #: 2502

DATE: 09.11.26

SHEET #

A1.1

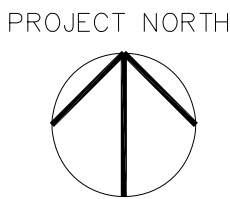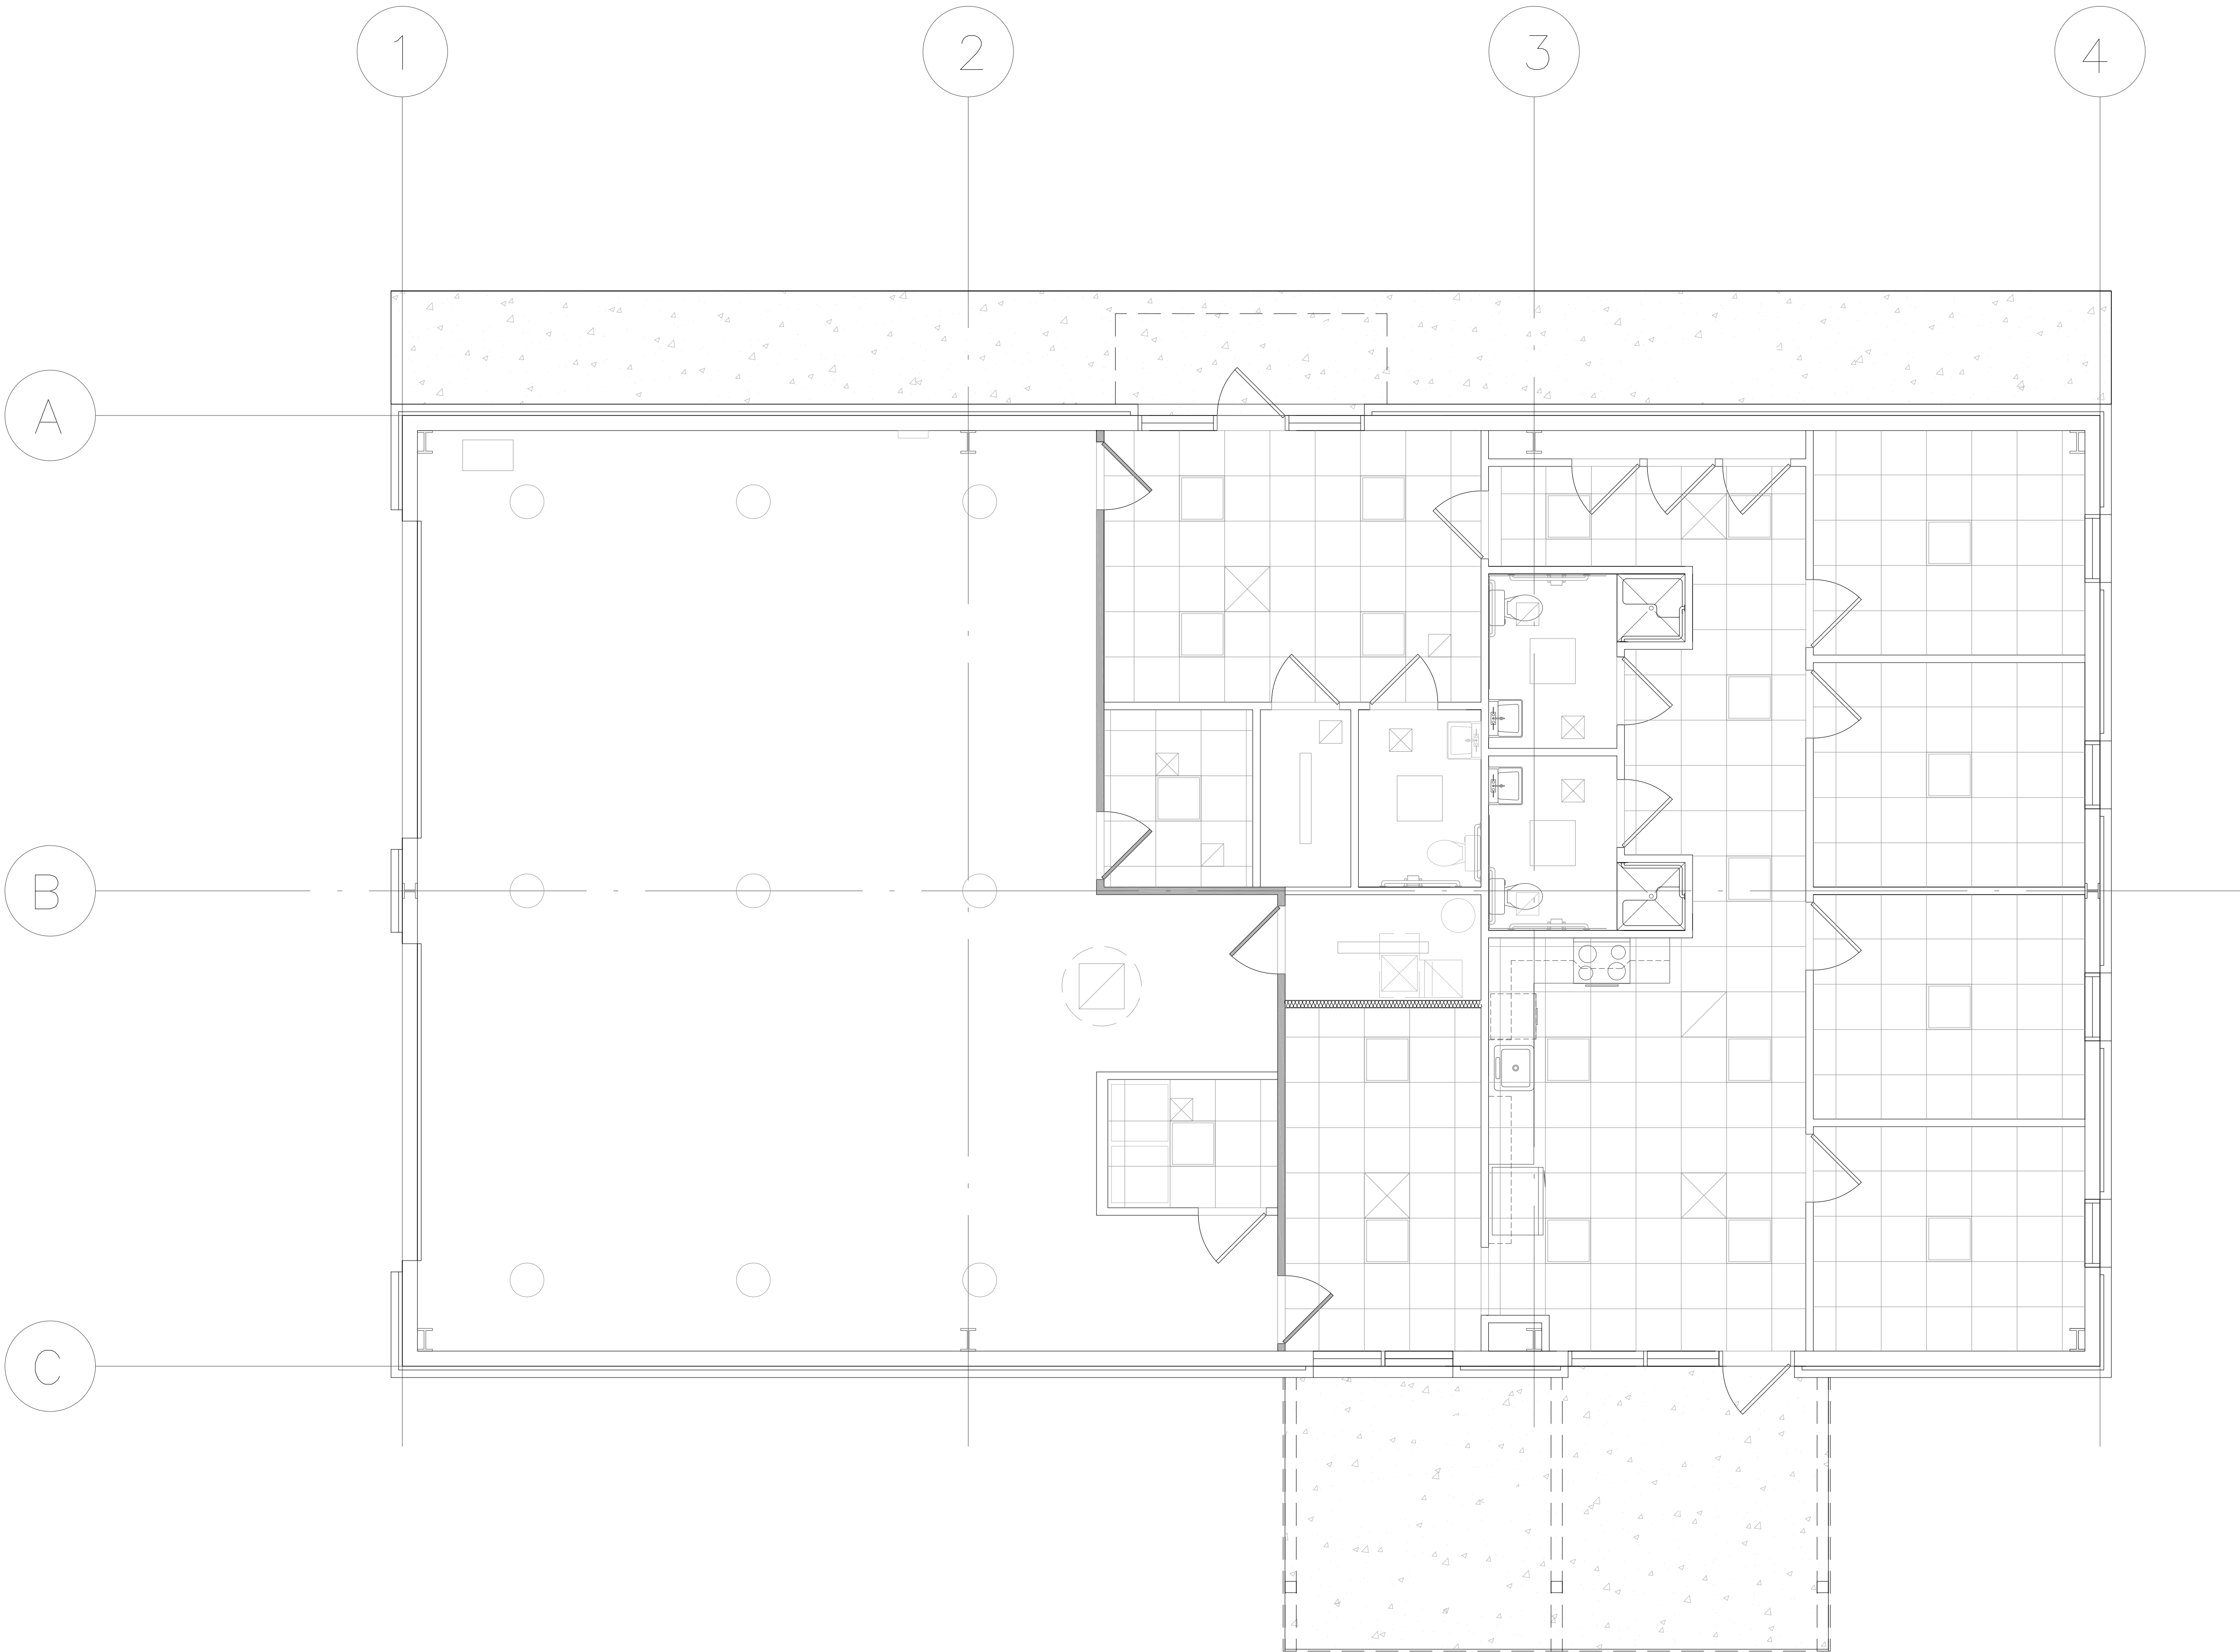

1
A1.1

RCP

SCALE: 1/4"= 1'-0"