


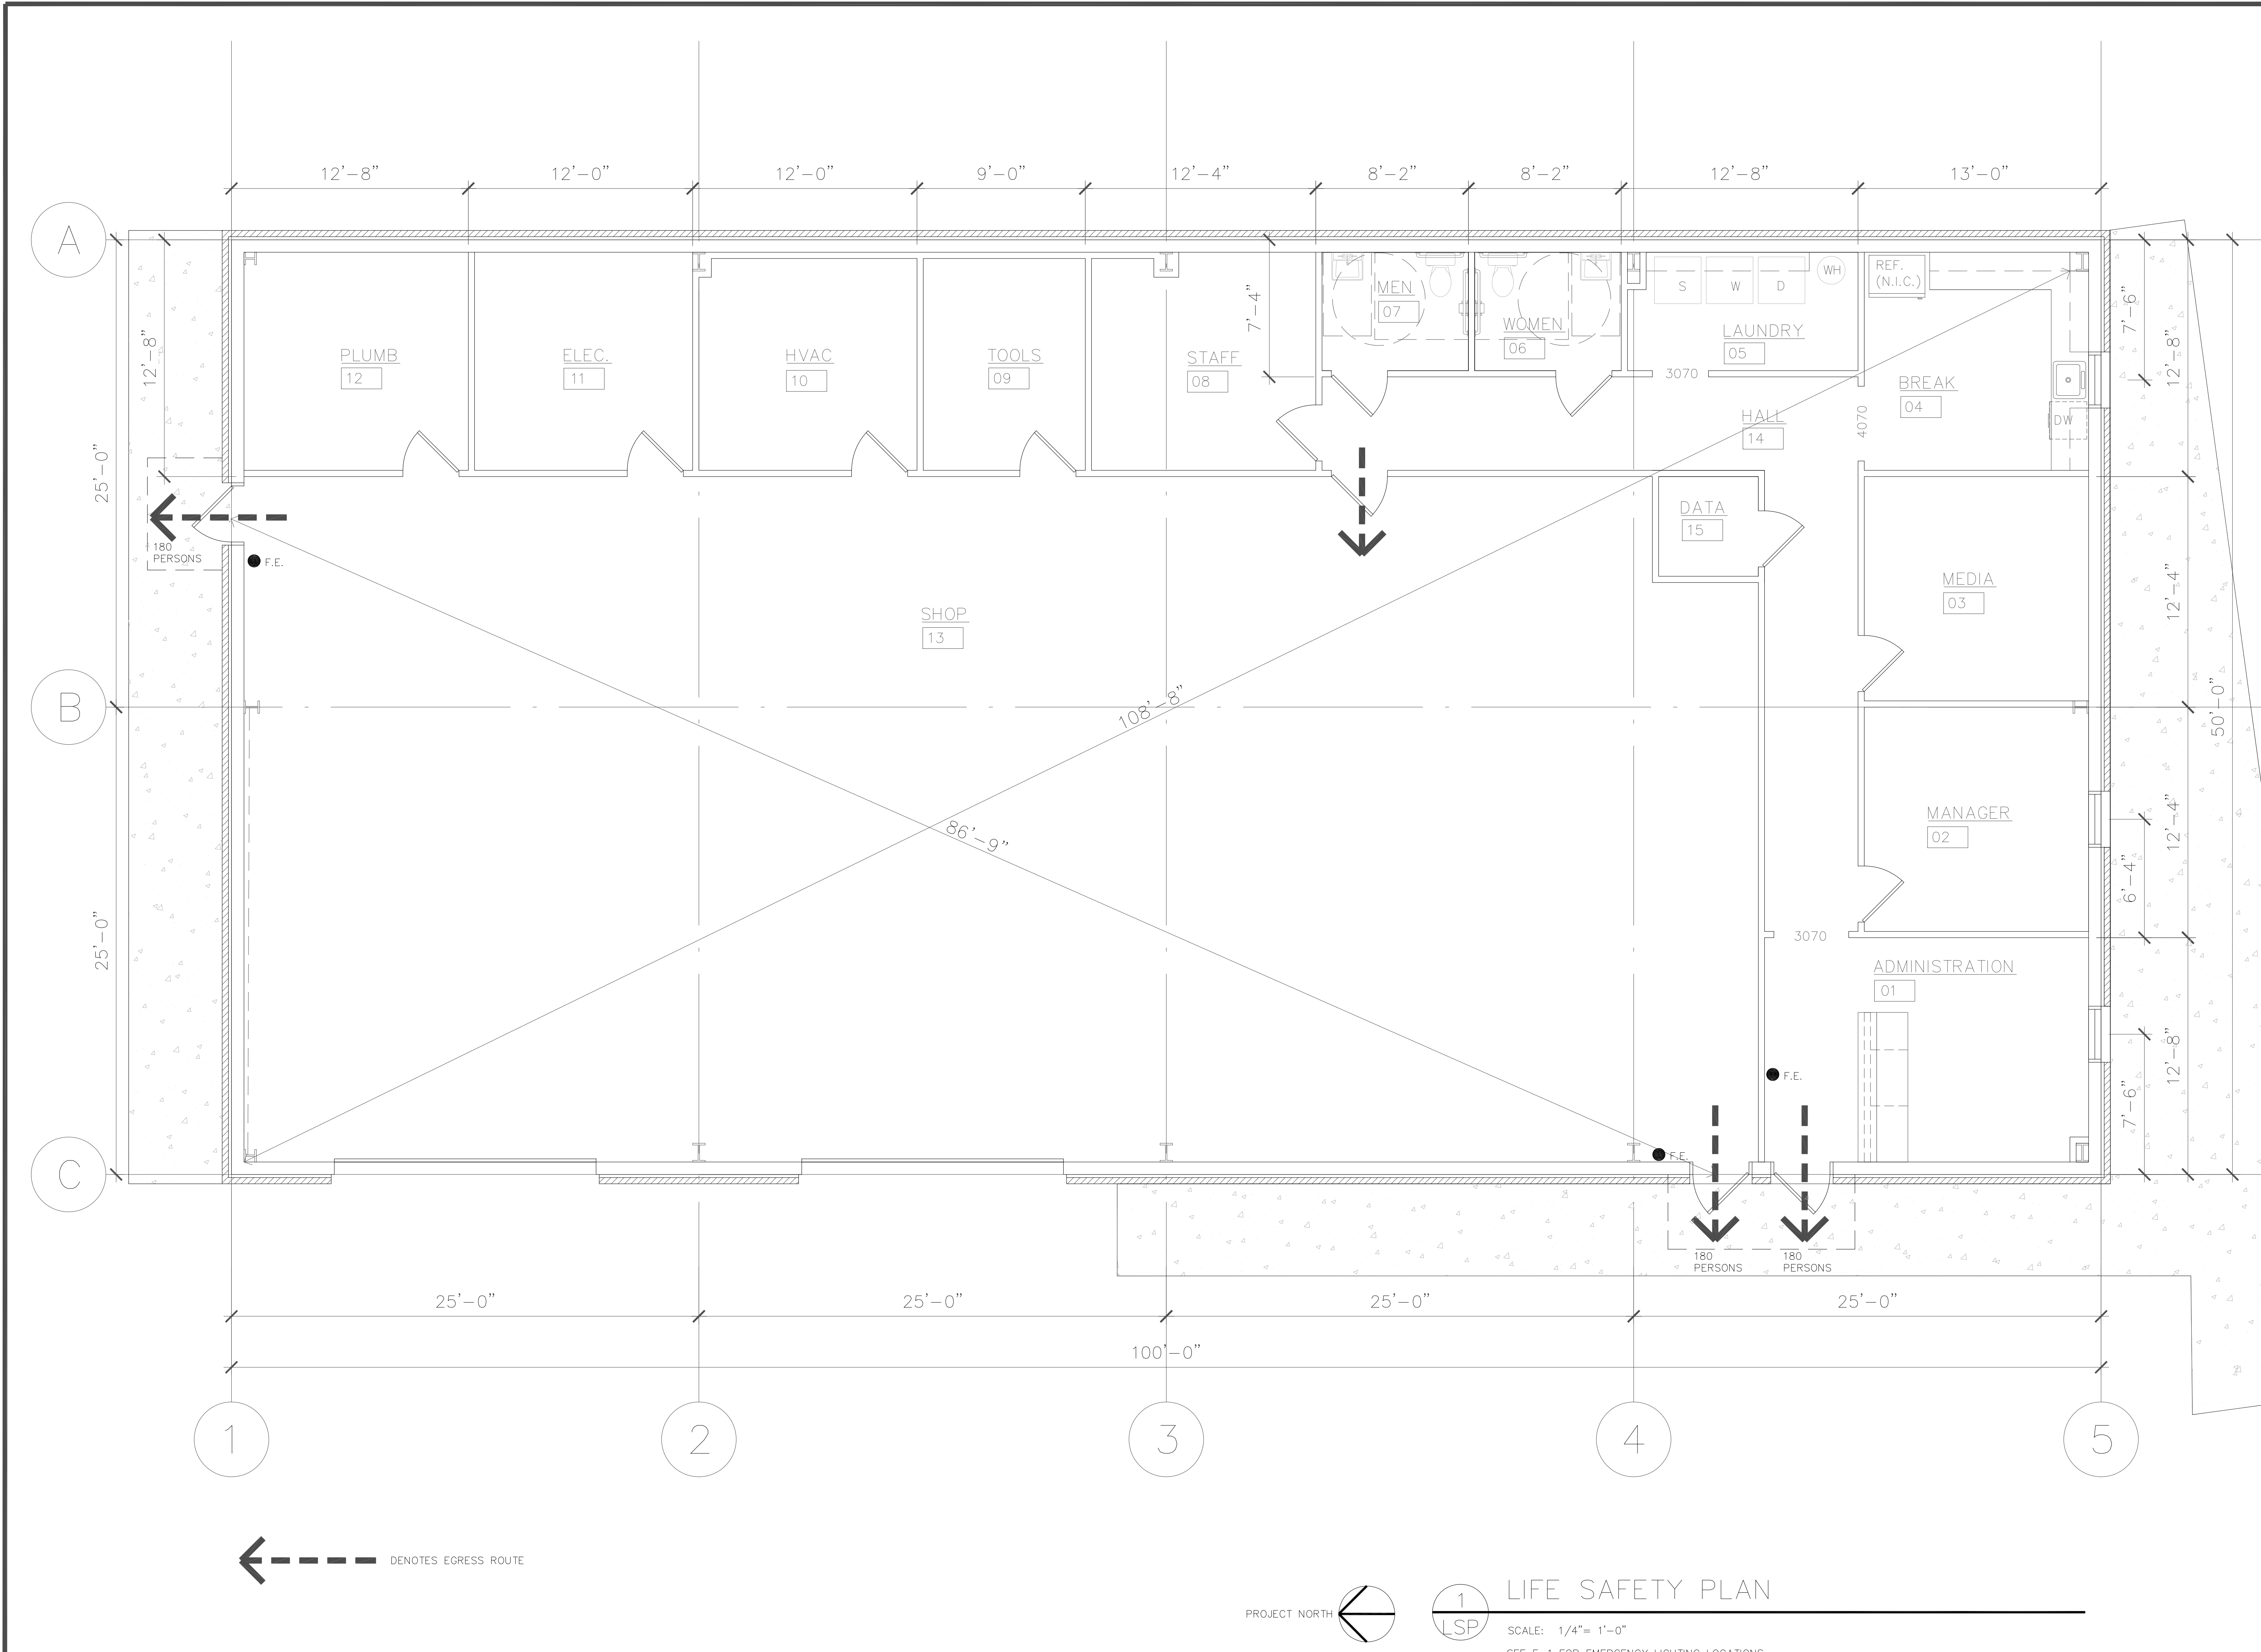

← DASHED ARROW DENOTES EGRESS ROUTE



1 LSP LIFE SAFETY PLAN
SCALE: 1/4" = 1'-0"

SEE E-1 FOR EMERGENCY LIGHTING LOCATIONS.
● F.E. DENOTES PORTABLE FIRE EXTINGUISHER PER NFPA 10. LOCATIONS PER FIRE DEPT.




REVISIONS	
#	DATE

A NEW FACILITIES SHOP FOR:

OCONEE COUNTY

WATKINSVILLE, GEORGIA

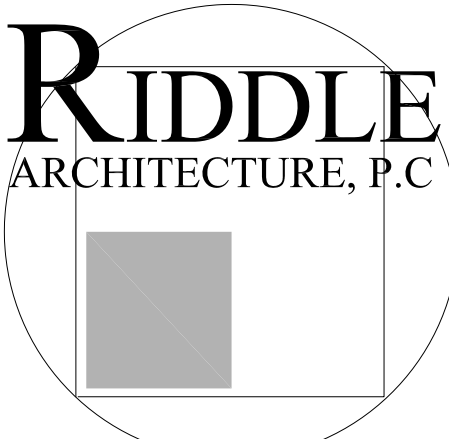

AMERICAN INSTITUTE OF ARCHITECTS
497 BROOMSEDGE COURT
BOLIVIA, NC 28422
(404) 285-8646

TITLE: LIFE SAFETY PLAN

JOB #: 2601
DATE: 09.11.26

SHEET #
LSP