
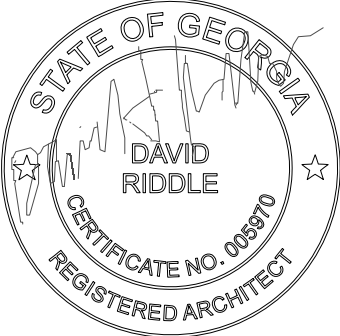


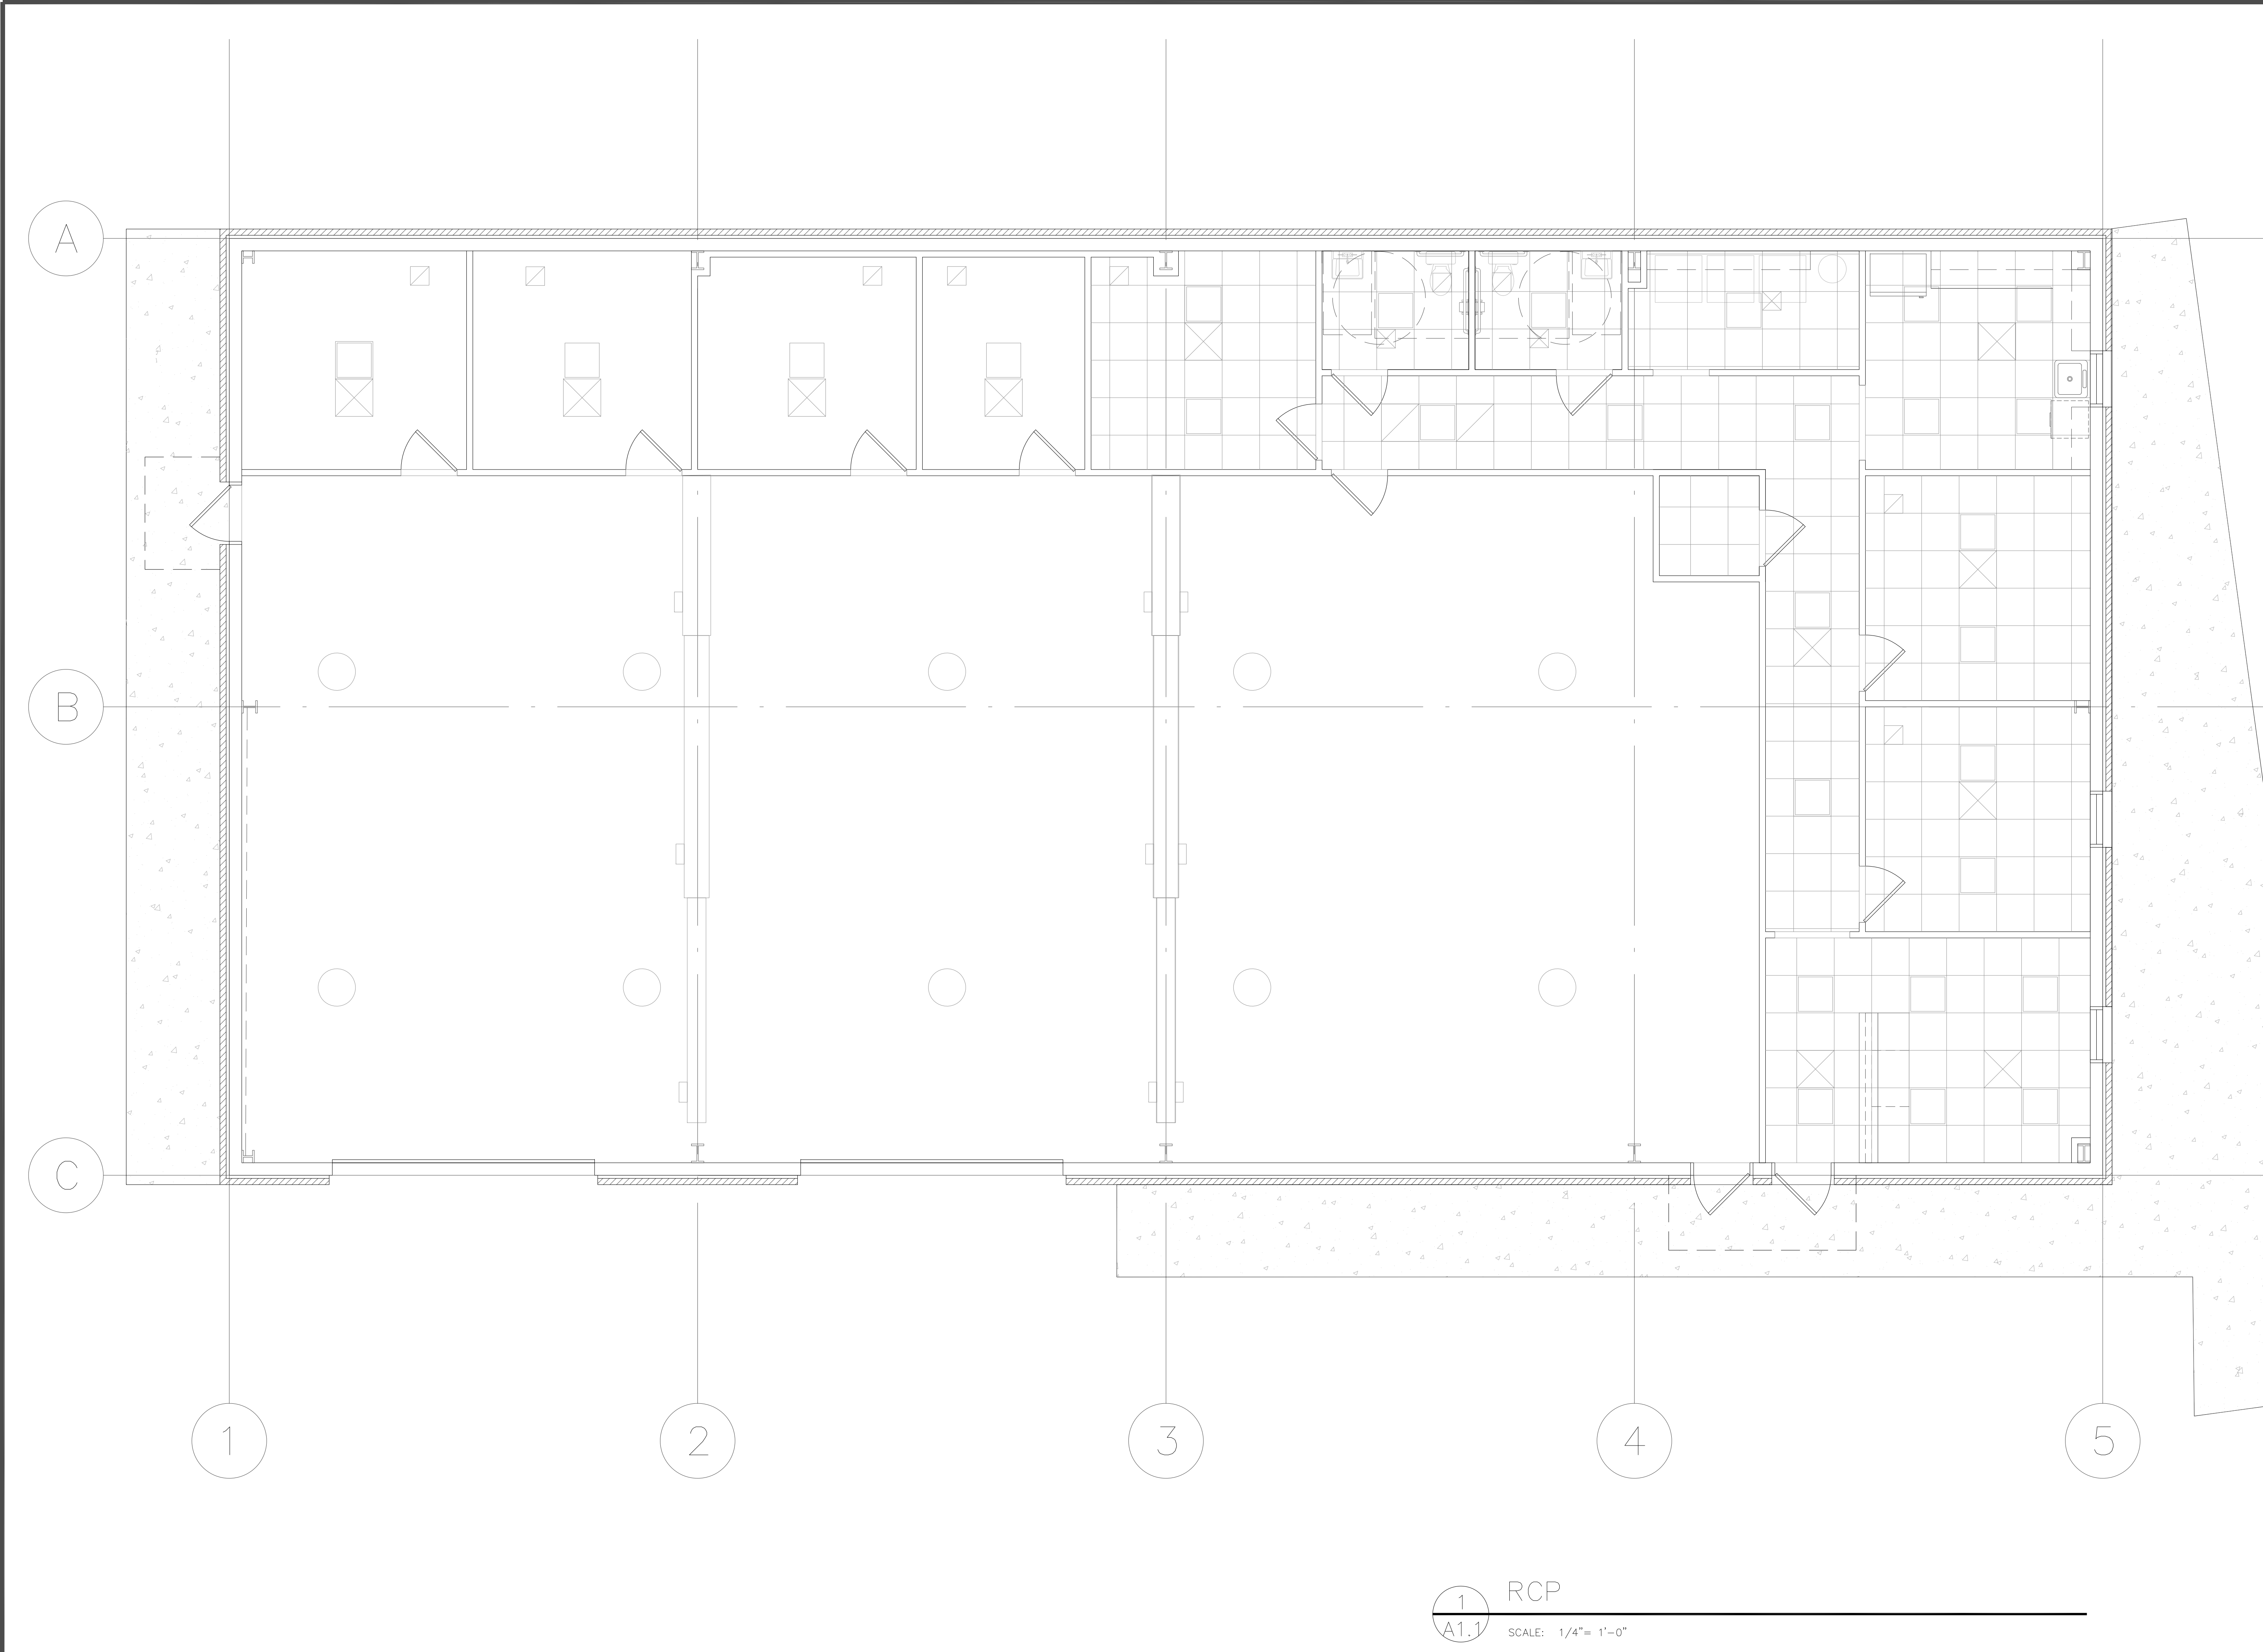


REVISIONS

#	DATE

A NEW
FACILITIES
SHOP
FOR:

OCONEE
COUNTY

WATKINSVILLE,
GEORGIA

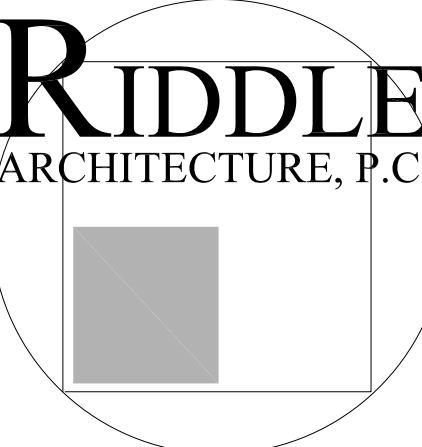

497 BROOMSEDGE COURT
BOLIVIA, NC
28422
(404) 285-8646

TITLE: REFLECTED
CEILING
PLAN

JOB #: 2601

DATE: 09.11.26

SHEET #

A1.1

1 RCP
A1.1 SCALE: 1/4"= 1'-0"