

DOOR NUMBER	WIDTH	HEIGHT	DOOR			FRAME		HARDWARE	REMARKS
			MATERIAL	FINISH	THICK	MATERIAL	FINISH		
1	3'-0"	7'-2"	ALUMINUM	DARK BRONZE	1 3/8"	ALUMINUM	ALUMINUM	WEATHER STRIPPING, CLOSER KEYPED LOCK, WALL MTD., DOOR STOP	SEE ELEVATION
2	3'-0"	7'-2"	ALUMINUM	DARK BRONZE	1-5/8"	HOLLOW METAL	PANT	WEATHER STRIPPING, CLOSER KEYPED LOCK, WALL MTD., DOOR STOP	WITH HALF LITE SEE ELEVATION
3	3'-0"	7'-2"	ALUMINUM	DARK BRONZE	1-3/4"	HOLLOW METAL	PANT	WEATHER STRIPPING, CLOSER KEYPED LOCK, WALL MTD., DOOR STOP	SEE ELEVATION
4	14'-0"	12'-0"	24 GAUGE STEEL	FACTORY FINISH	2"	STEEL	FACTORY FINISH	PROVIDED BY DOOR SUPPLIER	SECTIONAL OVERHEAD DOOR 435 SERIES OR EQUIVALENT
5	3'-0"	7'-0"	SOLID CORE WOOD	STAINED	1-3/4"	HOLLOW METAL	PANT	PRIVATE LOCK, WALL MTD., DOOR STOP	WITH HALF LITE SEE ELEVATION
6	3'-0"	7'-0"	SOLID CORE WOOD	STAINED	1-3/4"	HOLLOW METAL	PANT	PRIVATE LOCK, WALL MTD., DOOR STOP	SEE ELEVATION
7	3'-0"	7'-0"	16 GAUGE METAL	DARK BRONZE	1-3/4"	HOLLOW METAL	PANT	KEYED LOCK, WALL MTD., DOOR STOP	SEE ELEVATION










TYPICAL NOTES:

1. PLASTIC LAMINATE CONSTRUCTION CASEWORK (COLOR BY TENANT)
2. STANDARD METAL WINE PULL (COLOR BY TENANT)
3. PROVIDE ALTERNATE FOR SOLID SURFACE COUNTERTOPS
4. FIELD VERIFY ALL DIMENSIONS PRIOR TO FABRICATION

WINDOW MARK	WIDTH (R.O.)	HEIGHT (R.O.)	FRAME		GLAZING	REMARKS
			MATERIAL	FINISH		
A	3'-0"	5'-0"	ANODIZED ALUMINUM	DARK BRONZE	CLEAR INSULATING GLASS UNIT	SEE ELEVATIONS
B	3'-0"	4'-0"	ANODIZED ALUMINUM	DARK BRONZE	CLEAR INSULATING GLASS UNIT	SEE ELEVATIONS

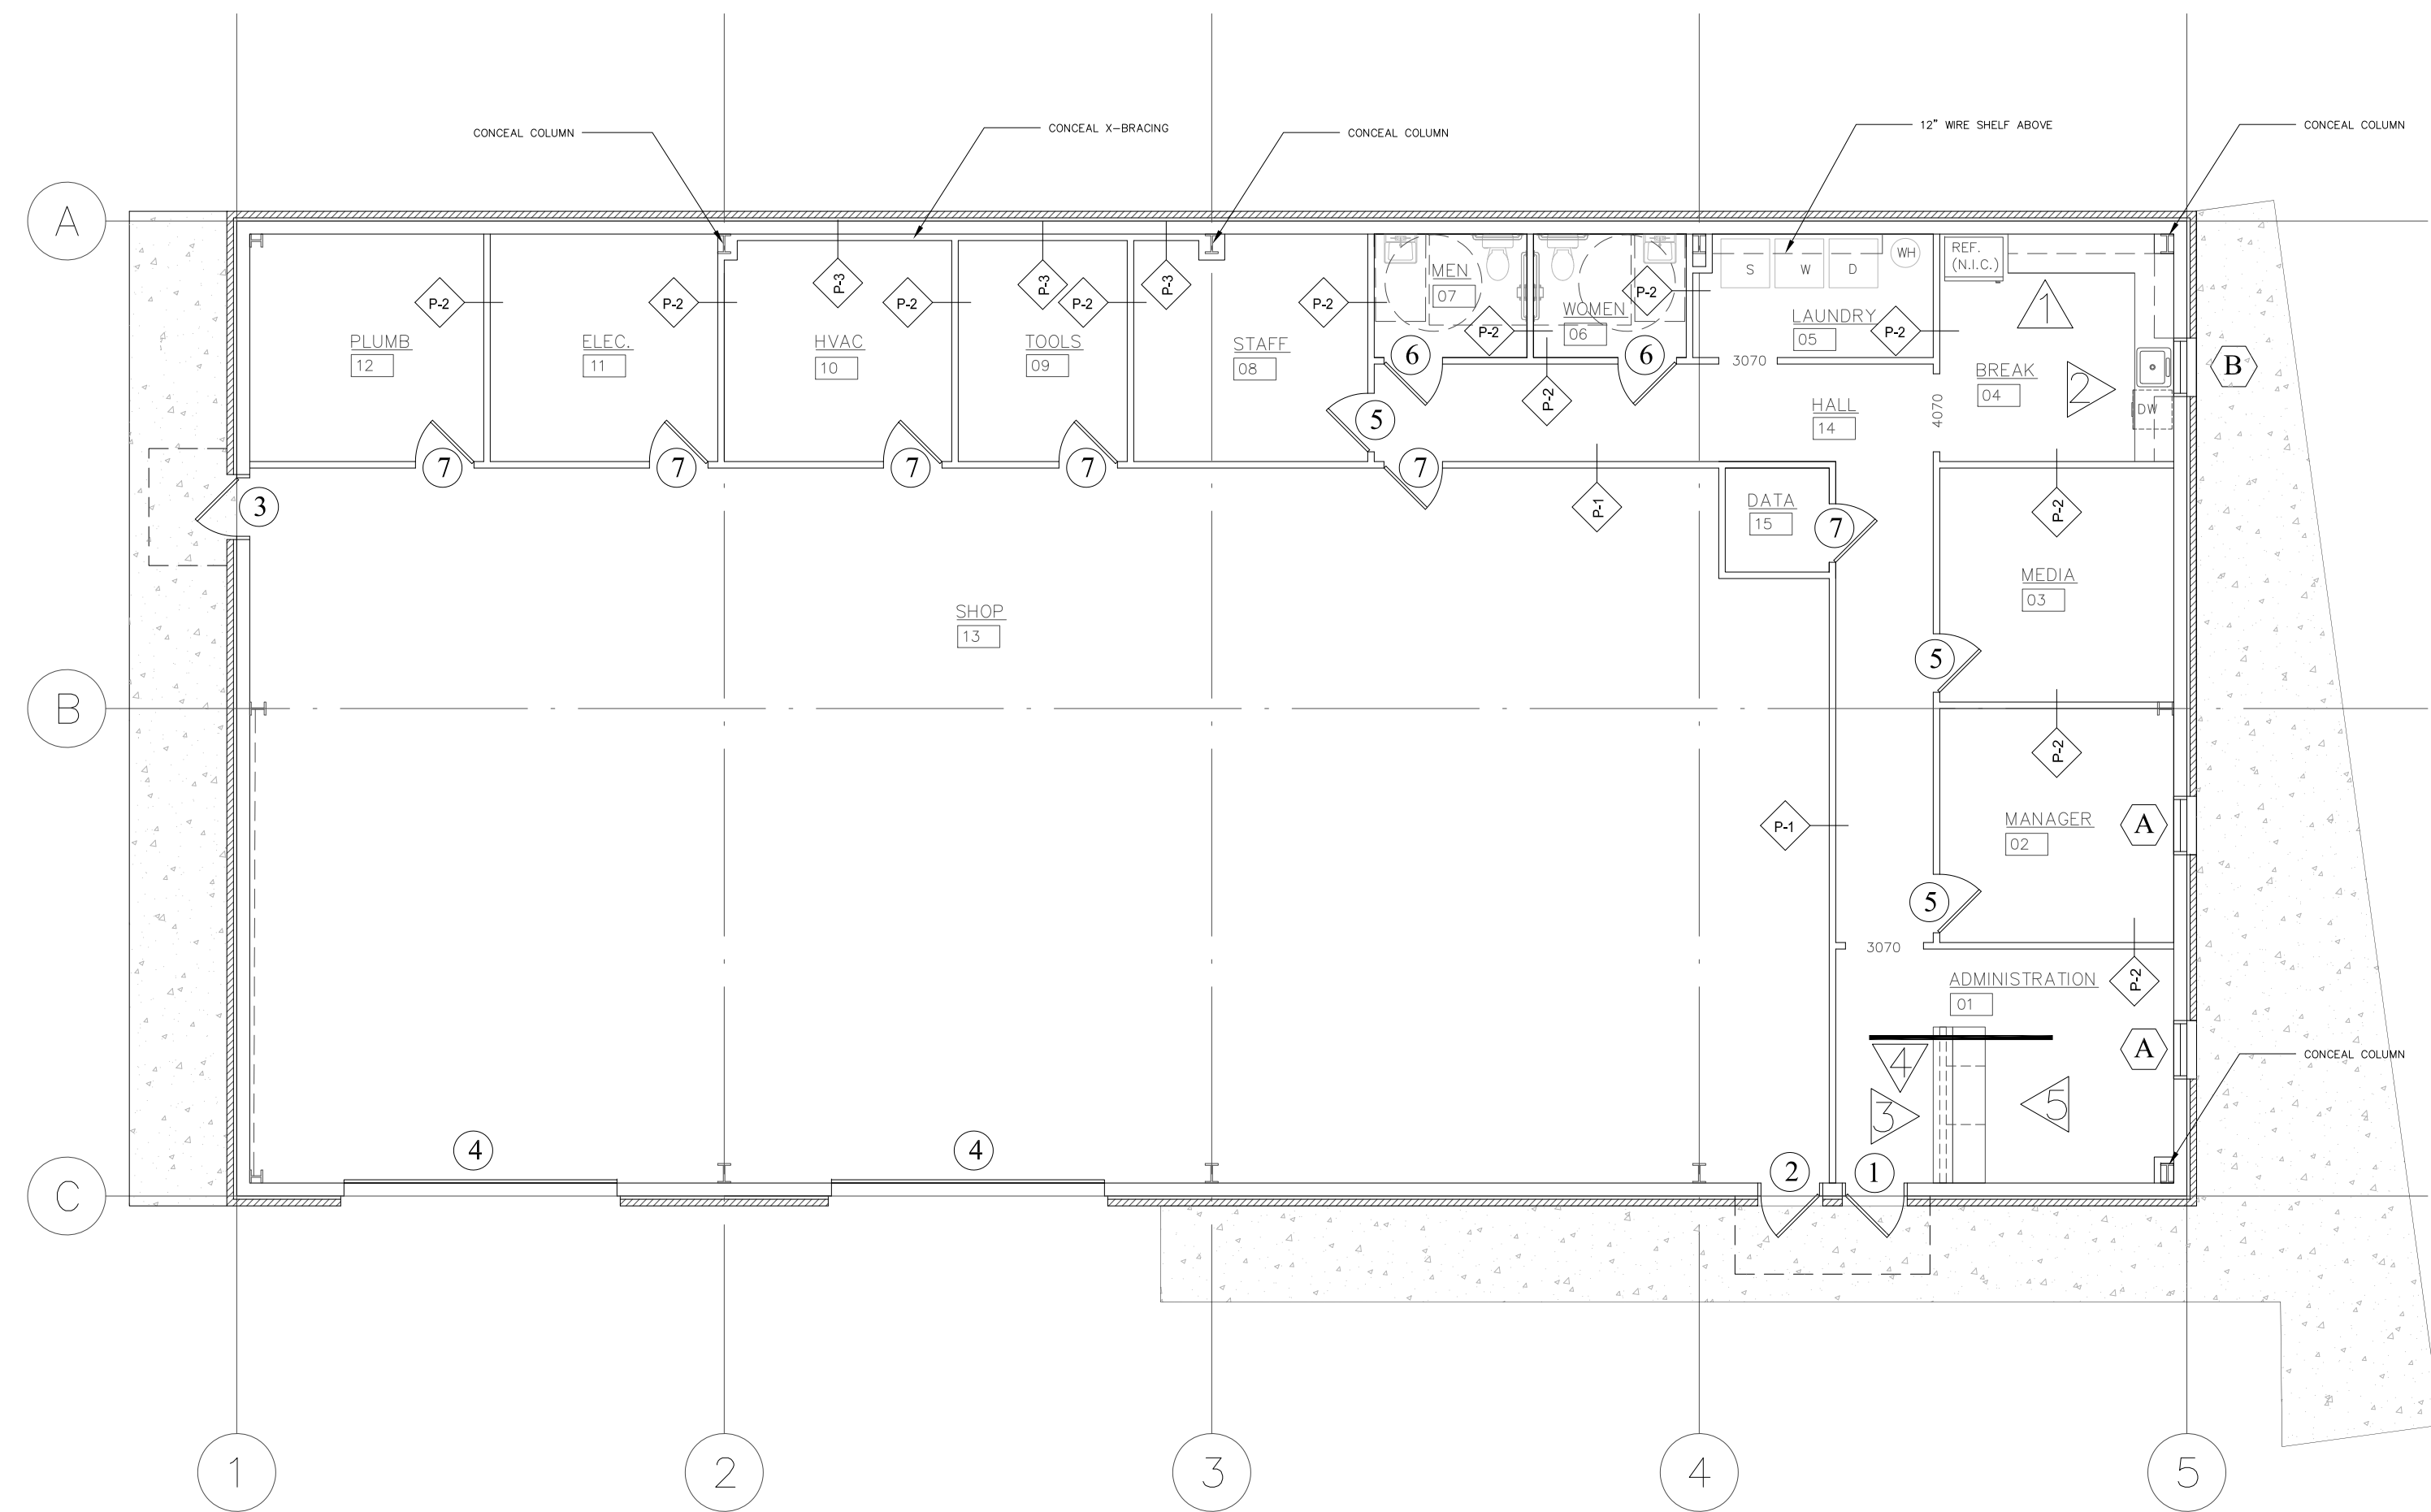

PROJECT NORTH

	(1) LAYER 5/8" GYP. BD. ON EACH SIDE OF 20 GA 6" METAL STUDS @ 16" O.C. TO ROOF DECK
	(1) LAYER 5/8" GYP. BD. ON EACH SIDE OF 22 GA 3-5/8" METAL STUDS @ 16" O.C. TO 10'-0" AFF
	(1) LAYER 5/8" GYP. BD. ON ONE SIDE OF 22 GA 3-5/8" METAL STUDS @ 16" O.C. TO 10'-0" AFF

number	name	floor	base	wainscot	north wall	east wall	south wall	west wall	ceiling	comments
01	Administration	carpet squares	4" rubber	none	painted gyp. bd.	painted gyp. bd.	painted gyp. bd.	painted gyp. bd.	lay-in tile @ 9'-0" aff	
02	Manager	carpet squares	4" rubber	none	painted gyp. bd.	painted gyp. bd.	painted gyp. bd.	painted gyp. bd.	lay-in tile @ 9'-0" aff	
03	Media	carpet squares	4" rubber	none	painted gyp. bd.	painted gyp. bd.	painted gyp. bd.	painted gyp. bd.	lay-in tile @ 9'-0" aff	
04	Break	LVT	4" rubber	none	painted gyp. bd.	painted gyp. bd.	painted gyp. bd.	painted gyp. bd.	lay-in tile @ 9'-0" aff	
05	Laundry	LVT	4" rubber	none	painted gyp. bd.	painted gyp. bd.	painted gyp. bd.	painted gyp. bd.	lay-in tile @ 9'-0" aff	
06	Women	LVT	4" rubber	marlite	painted gyp. bd.	painted gyp. bd.	painted gyp. bd.	painted gyp. bd.	lay-in tile @ 9'-0" aff	wainscot to 4' aff
07	Men	LVT	4" rubber	marlite	painted gyp. bd.	painted gyp. bd.	painted gyp. bd.	painted gyp. bd.	lay-in tile @ 9'-0" aff	wainscot to 4' aff
08	Staff	LVT	4" rubber	none	painted gyp. bd.	painted gyp. bd.	painted gyp. bd.	painted gyp. bd.	lay-in tile @ 9'-0" aff	
09	Tools	sealed concrete	4" rubber	none	painted 1/2" OSB	painted 1/2" OSB	painted 1/2" OSB	painted 1/2" OSB	painted 1/2" OSB	
10	HVAC	sealed concrete	4" rubber	none	painted 1/2" OSB	painted 1/2" OSB	painted 1/2" OSB	painted 1/2" OSB	painted 1/2" OSB	
11	Elec	sealed concrete	4" rubber	none	painted 1/2" OSB	painted 1/2" OSB	painted 1/2" OSB	painted 1/2" OSB	painted 1/2" OSB	
12	Plumb	sealed concrete	4" rubber	none	painted 1/2" OSB	painted 1/2" OSB	painted 1/2" OSB	painted 1/2" OSB	painted 1/2" OSB	
13	Shop	sealed concrete	none	painted 1/2" OSB	exposed structure	exposed structure	exposed structure	exposed structure	exposed structure	wainscot to 8' aff
14	Hall	LVT	4" rubber	none	painted gyp. bd.	painted gyp. bd.	painted gyp. bd.	painted gyp. bd.	lay-in tile @ 9'-0" aff	
15	Data	sealed concrete	4" rubber	none	painted gyp. bd.	painted gyp. bd.	painted gyp. bd.	painted gyp. bd.	lay-in tile @ 9'-0" aff	

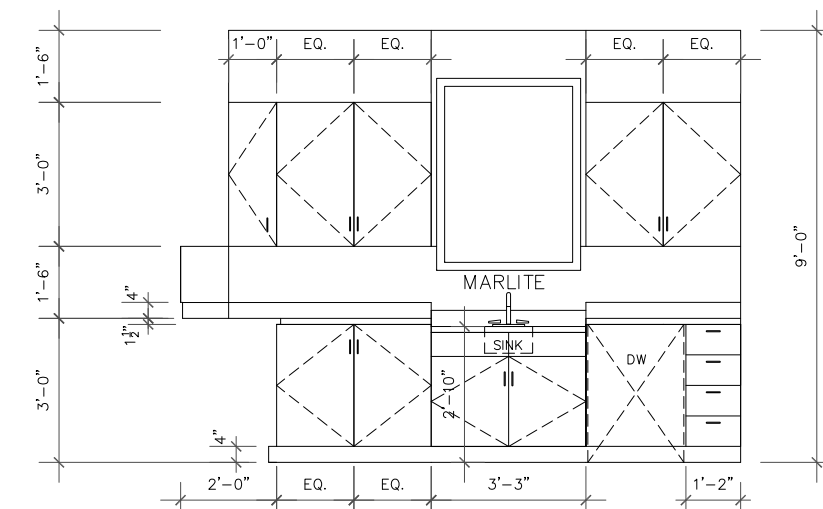





5 INTERIOR ELEVATION




#	DATE
---	------

OCONEE
COUNTY

WATKINSVILLE,
GEORGIA

RIDDLE
ARCHITECTURE, P.C.

 

TITLE: FINISHES
PLAN

DATE: 09.11.26

SHEET #

1