


REVISIONS

#	DATE

A NEW
FACILITIES
SHOP
FOR:

OCONEE
COUNTY

WATKINSVILLE,
GEORGIA

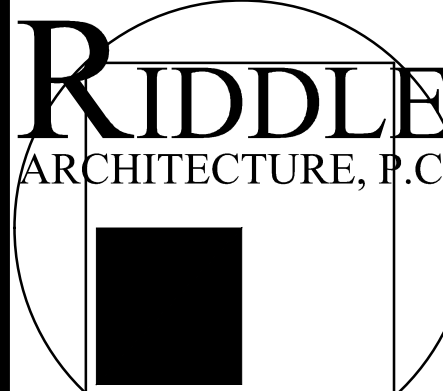

AMERICAN
INSTITUTE
OF
ARCHITECTS
497 BROOMSEDGE COURT
BOLIVIA, NC
28422
(404) 285-8646

TITLE: FLOOR PLAN -
SANITARY


JOB #: 2501
DATE: 09.11.26

SHEET #

P2

SANITARY NOTES:

- ROUTE 4" SANITARY TO NEAREST MANHOLE. REFER TO CIVIL PLANS.
- ROUTE 4" VENT THROUGH ROOF.
- AVOID ALL COLUMN FOOTINGS.

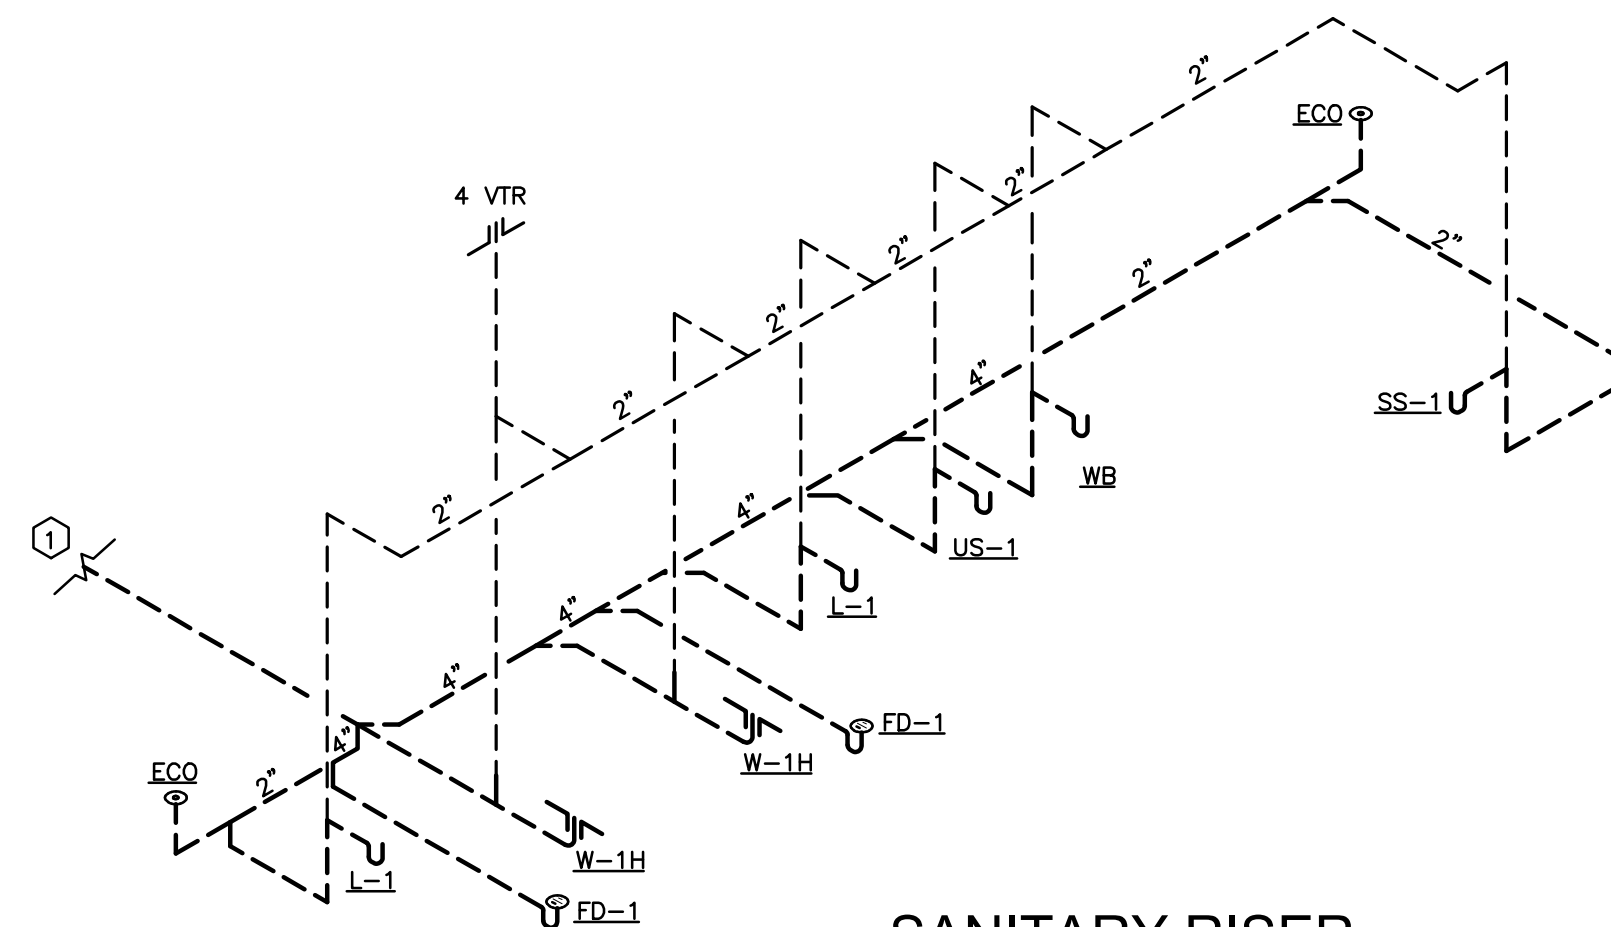

SANITARY RISER

