


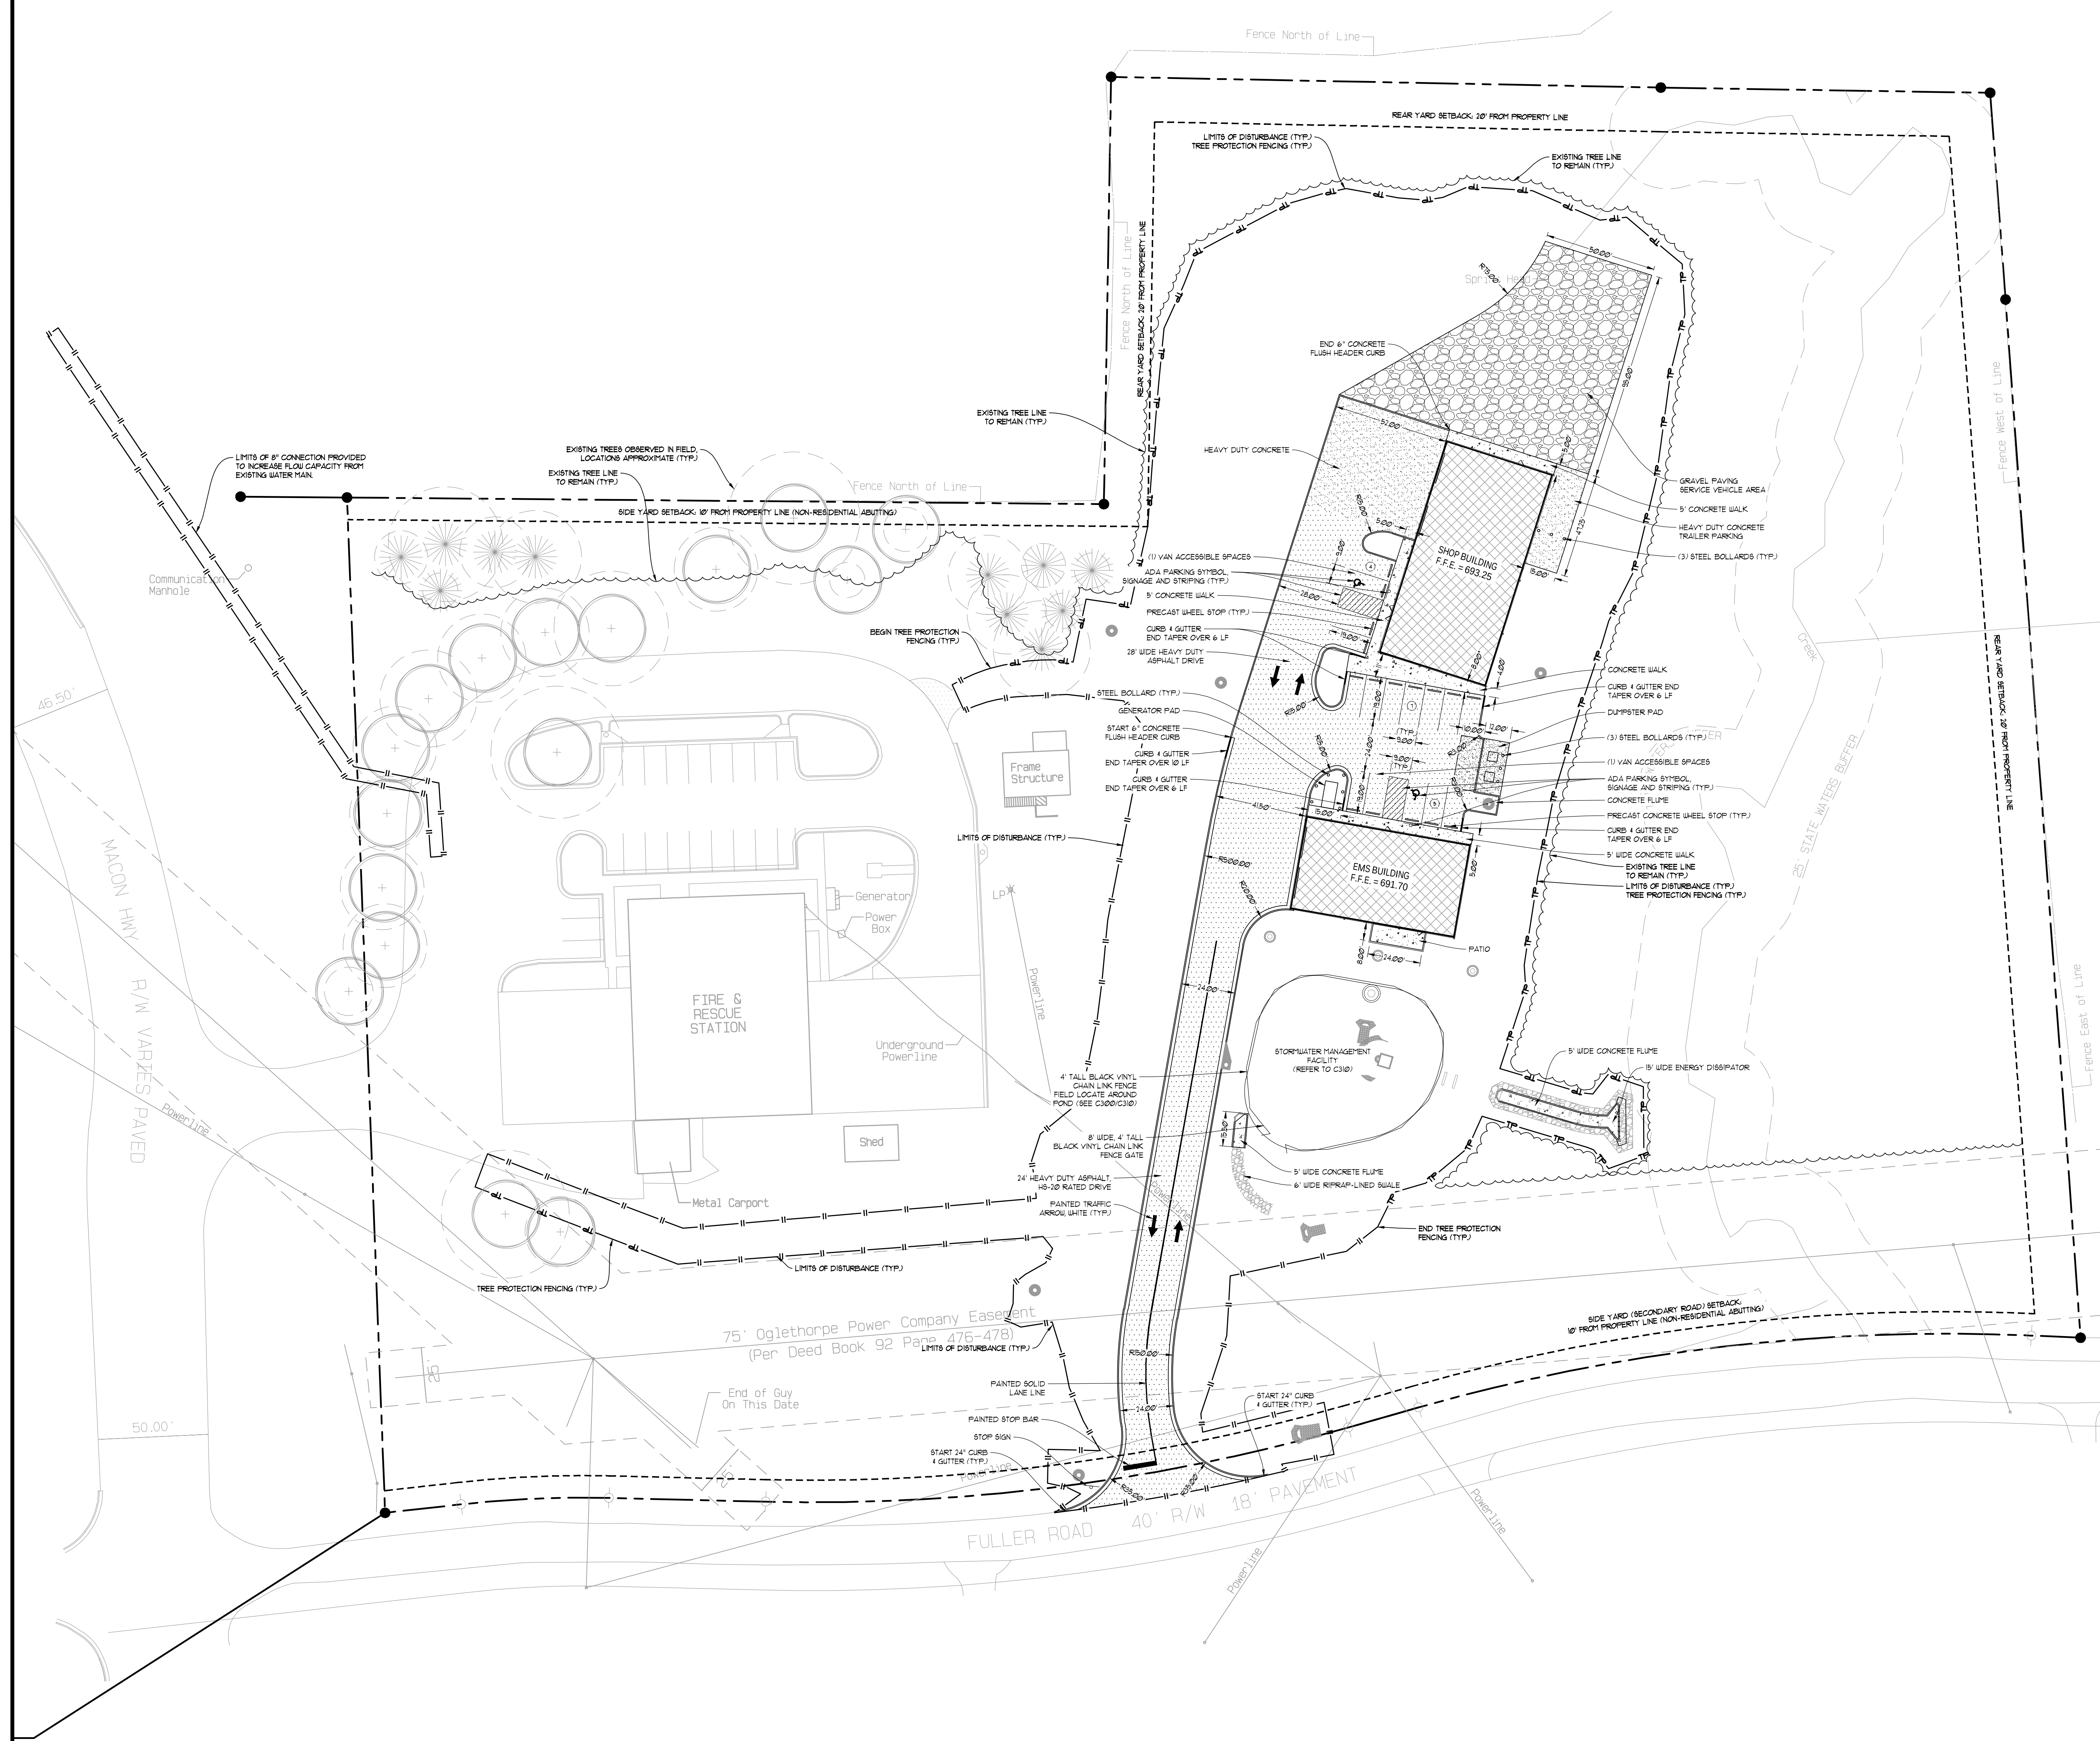

GENERAL LAYOUT NOTES

PAVING LEGEND

GRAPHIC SCALE & ORIENTATION


UTILITY LOCATION NOTES

CALL BEFORE YOU DIG

GEORGIA LAW MANDATES THAT, BEFORE BEGINNING ANY MECHANIZED DIGGING OR EXCAVATION WORK, YOU MUST CONTACT GEORGIA 811 BY USING REQUEST@WJLIVEGEORGIA811.COM OR BY CALLING 811 OR 1-800-292-7411 AT LEAST 48 HOURS BEFORE NO MORE THAN 10 WORKING DAYS IN ADVANCE TO HAVE UTILITY LINES MARKED.

DO NOT BREAK OR DUPLICATE

1. DO NOT DUPLICATE DRAWINGS WITHOUT PERMISSION.
2. READ THE SPECIFICATIONS. THIS SET OF DRAWINGS AND SPECIFICATIONS DEFINE PROJECT SCOPE AND CONTRACT REQUIREMENTS. INDIVIDUAL SHEETS SEPARATED FROM THE SET MAY NOT ADEQUATELY REFLECT ALL INFORMATION REQUIRED FOR CONSTRUCTION. SPECIFY ALL INFORMATION IN TERMS DO NOT SEPARATE THIS SET OF DRAWINGS INTO INDIVIDUAL SHEETS.

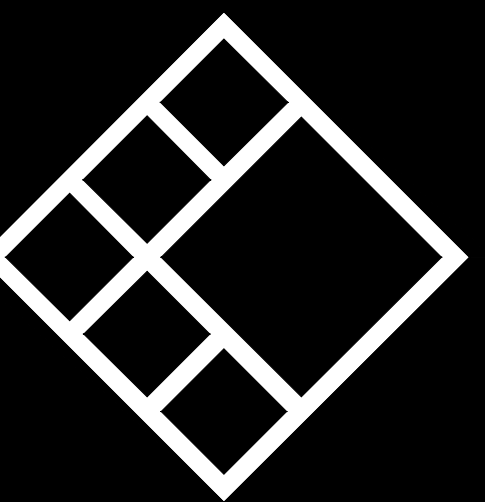

OCONEE COUNTY
BOARD OF COMMISSIONERS

OCONEE COUNTY FACILITY
MAINTENANCE & EMS
7580 MACON HIGHWAY
WATKINSVILLE, GA 30677

**RELEASED FOR
CONSTRUCTION**

BLP, INC. PROJECT NO:	26034
DATE:	09-24-2026
DRAWING BY:	ARP
CHECKED BY:	GKC

SHEET#	SHEET TITLE
--------	-------------