


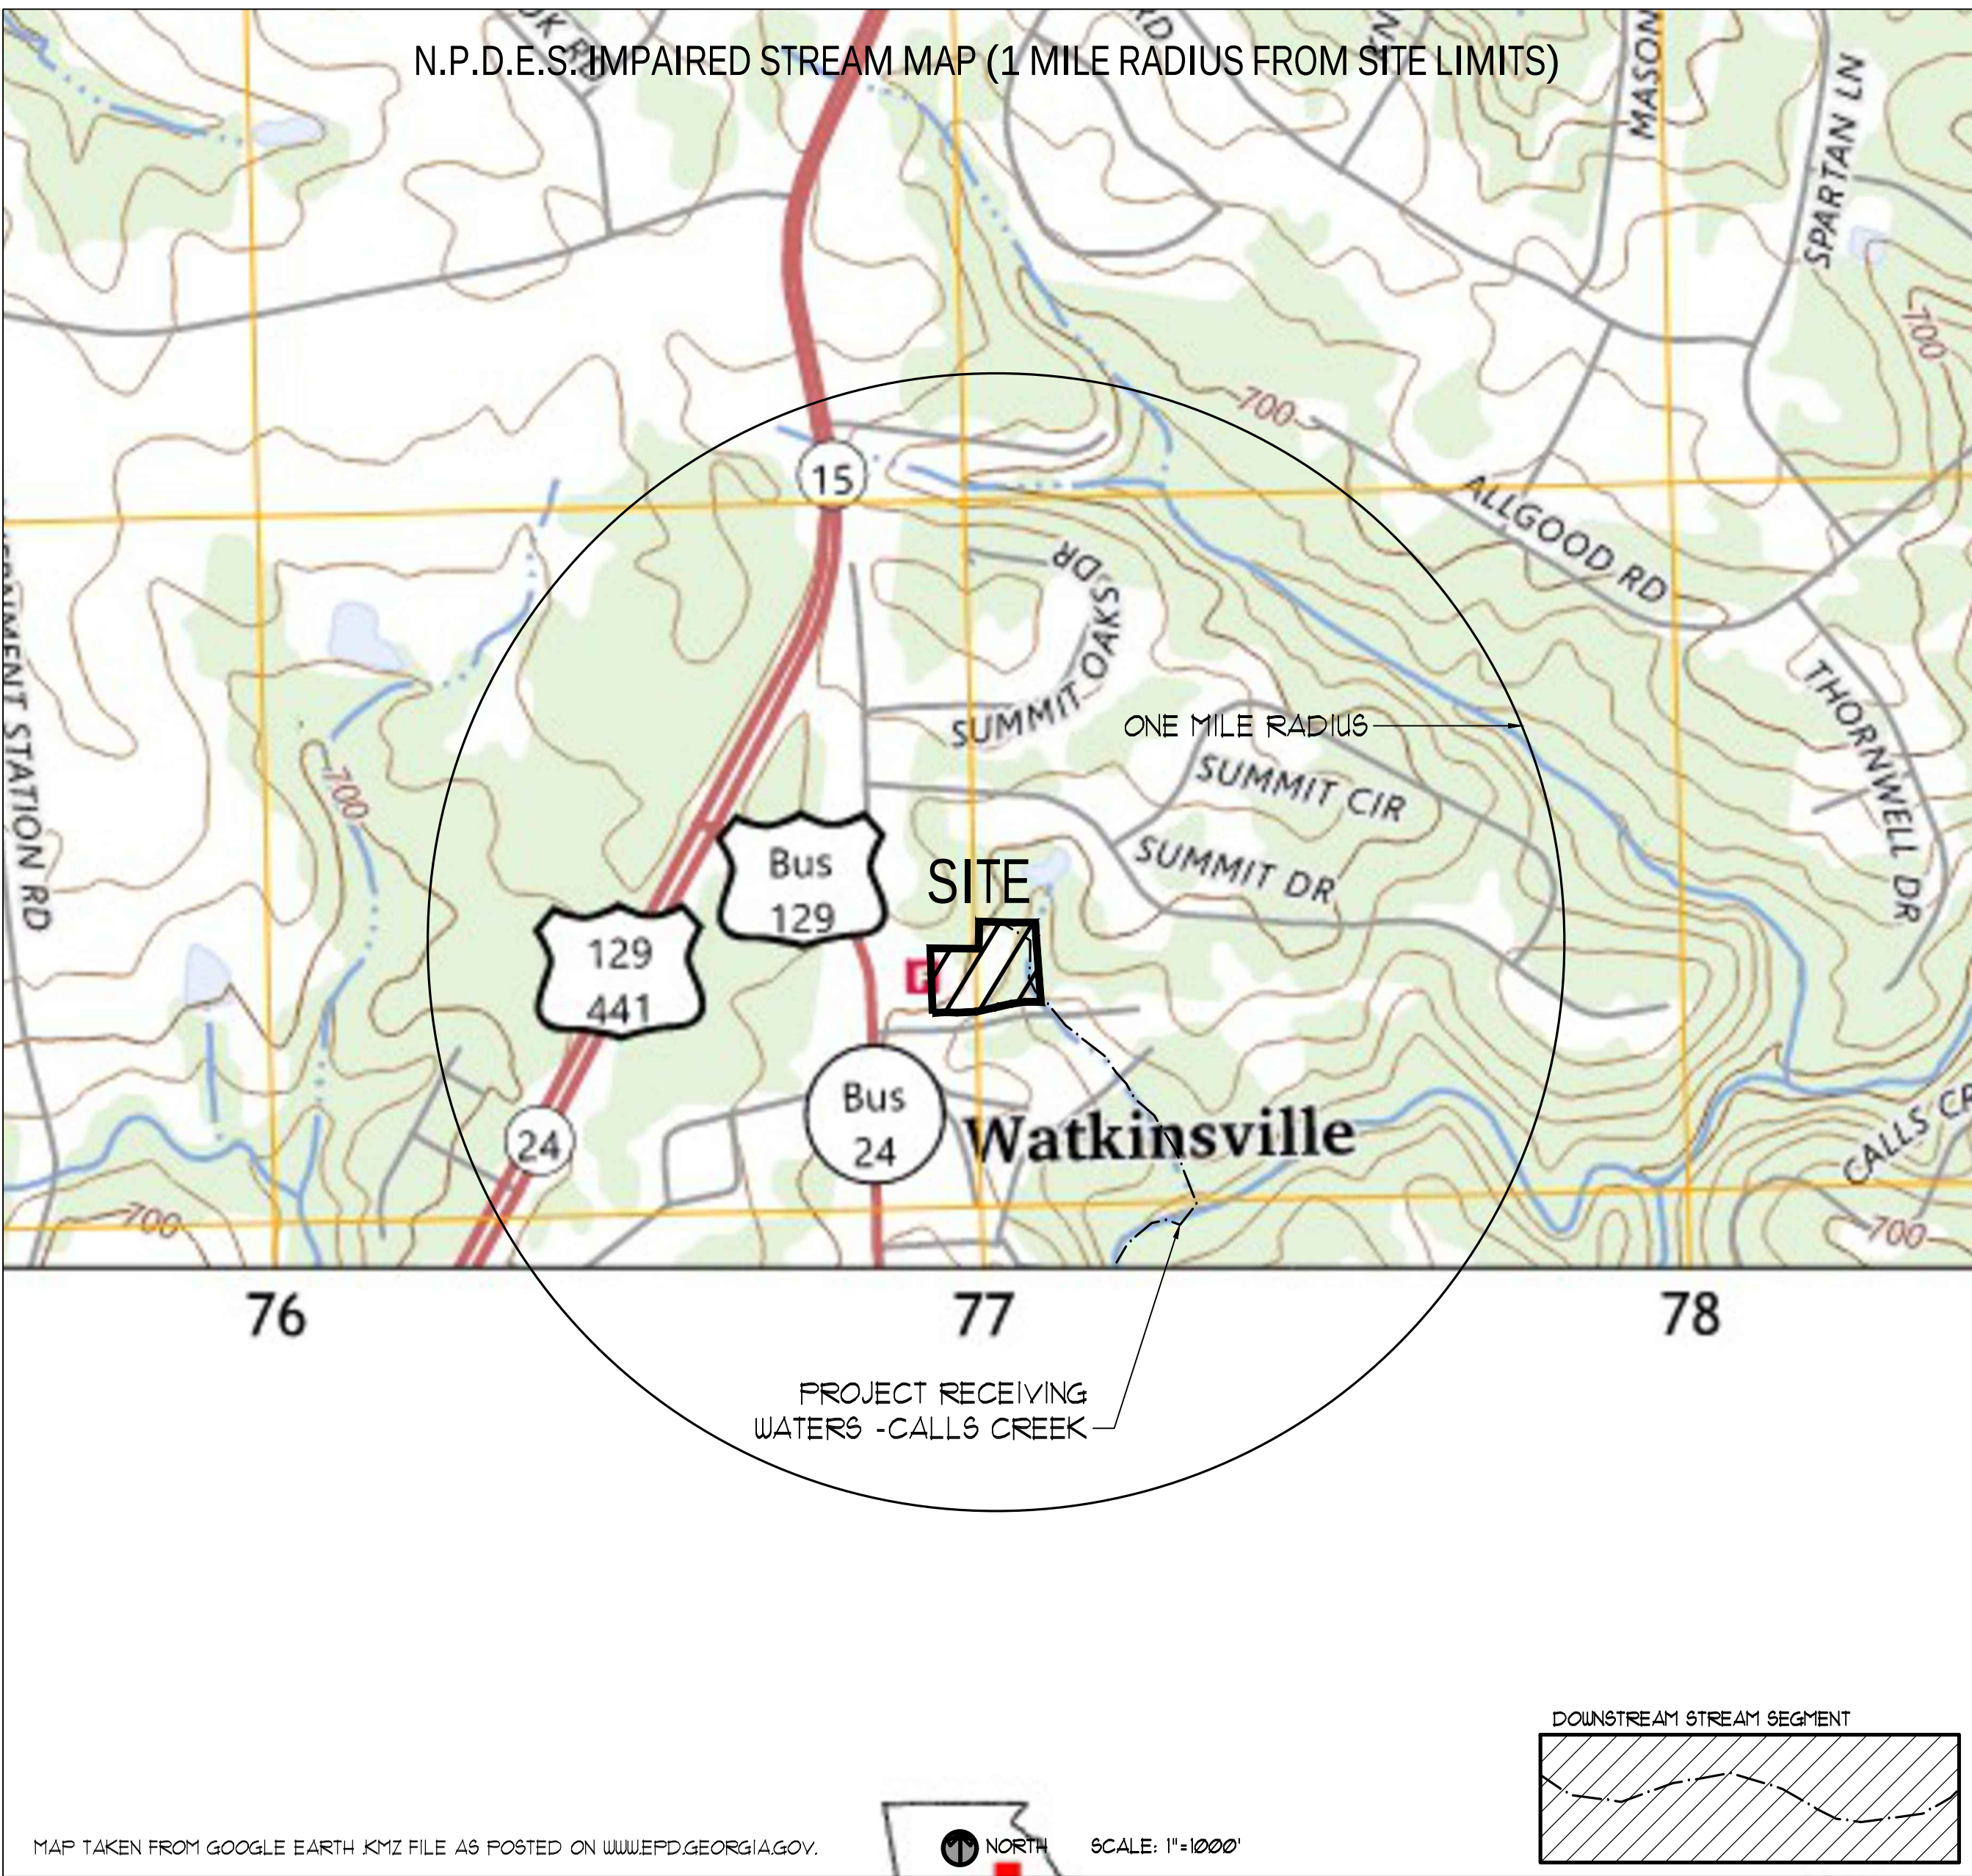

IMPAIRED STREAM SEGMENT 22

THIS SITE DOES NOT DISCHARGE STORM WATER FROM ANY CONSTRUCTION ACTIVITY INTO AN IMPAIRED STREAM SEGMENT OR WITHIN A LINEAR MILE UPSTREAM OF AND WITHIN THE SAME WATERSHED AS ANY PORTION OF A BIOTA IMPAIRED STREAM SEGMENT.

IF ANY STORM WATER ASSOCIATED WITH CONSTRUCTION ACTIVITIES DISCHARGED INTO AN IMPAIRED STREAM SEGMENT THAT HAS BEEN LISTED FOR THE CRITERIA VIOLATED BIO F (IMPAIRED FISH COMMUNITY) AND / OR BIO M (IMPAIRED MACROINVERTEBRATE COMMUNITY) WITH CATEGORY 4A, 4B, OR 5, AND THE POTENTIAL CAUSE IS EITHER NPS (NONPOINT SOURCE) OR UR (URBAN RUNOFF), THE BMP PLAN MUST INCLUDE AT LEAST FOUR (4) OF THE BMPs LISTED IN PART II.C.2 (A) THIS (1) OF THE PERMIT.

SEE APPENDIX 1 INCLUDED WITH THESE PLANS FOR FOUR (4) ADDITIONAL BMPs TO BE IMPLEMENTED WITH THIS PROJECT.

THE NEAREST IMPAIRED STREAM DOWNSTREAM OF THE PROJECT SITE IS CEDAR CREEK, BUT SEGMENT IS BEYOND THE LIMITS OF THIS PROJECT.

GSWCC LEVEL 2 CERTIFICATION


I CERTIFY UNDER PENALTY OF LAW THAT THIS PLAN WAS PREPARED AFTER A SITE VISIT TO THE LOCATION DESCRIBED HEREIN BY MYSELF OR MY AUTHORIZED AGENT, UNDER MY SUPERVISION.

I CERTIFY THAT THE PERMITTEE'S EROSION, SEDIMENTATION AND POLLUTION CONTROL PLAN PROVIDES FOR AN APPROPRIATE AND COMPREHENSIVE SYSTEM OF BEST MANAGEMENT PRACTICES REQUIRED BY THE GEORGIA WATER QUALITY CONTROL ACT AND THE DOCUMENT MANUAL FOR EROSION AND SEDIMENT CONTROL IN GEORGIA (MANUAL) PUBLISHED BY THE GEORGIA SOIL AND WATER CONSERVATION COMMISSION AS OF JANUARY 1 OF THE YEAR IN WHICH THE LAND-DISTURBING ACTIVITY WAS PERMITTED, PROVIDES FOR THE SAMPLING OF THE RECEIVING WATER(S) OR THE SAMPLING OF THE STORM WATER OUTFALLS AND THAT THE DESIGNED SYSTEM OF BEST MANAGEMENT PRACTICES AND SAMPLING METHODS IS EXPECTED TO MEET THE REQUIREMENTS CONTAINED IN THE GENERAL NPDES PERMIT NO. GA8 000001.

SIGNED: *Gary Caraway* DATE: 09-24-2026

CERTIFIED DESIGN PROFESSIONAL: GARY CARAWAY
GSWCC CERTIFICATION NO. LEVEL II 100000099363
EXPIRATION DATE: 09-20-2027
COMPANY: BREEDLOVE LAND PLANNING, INC.

2 12 13

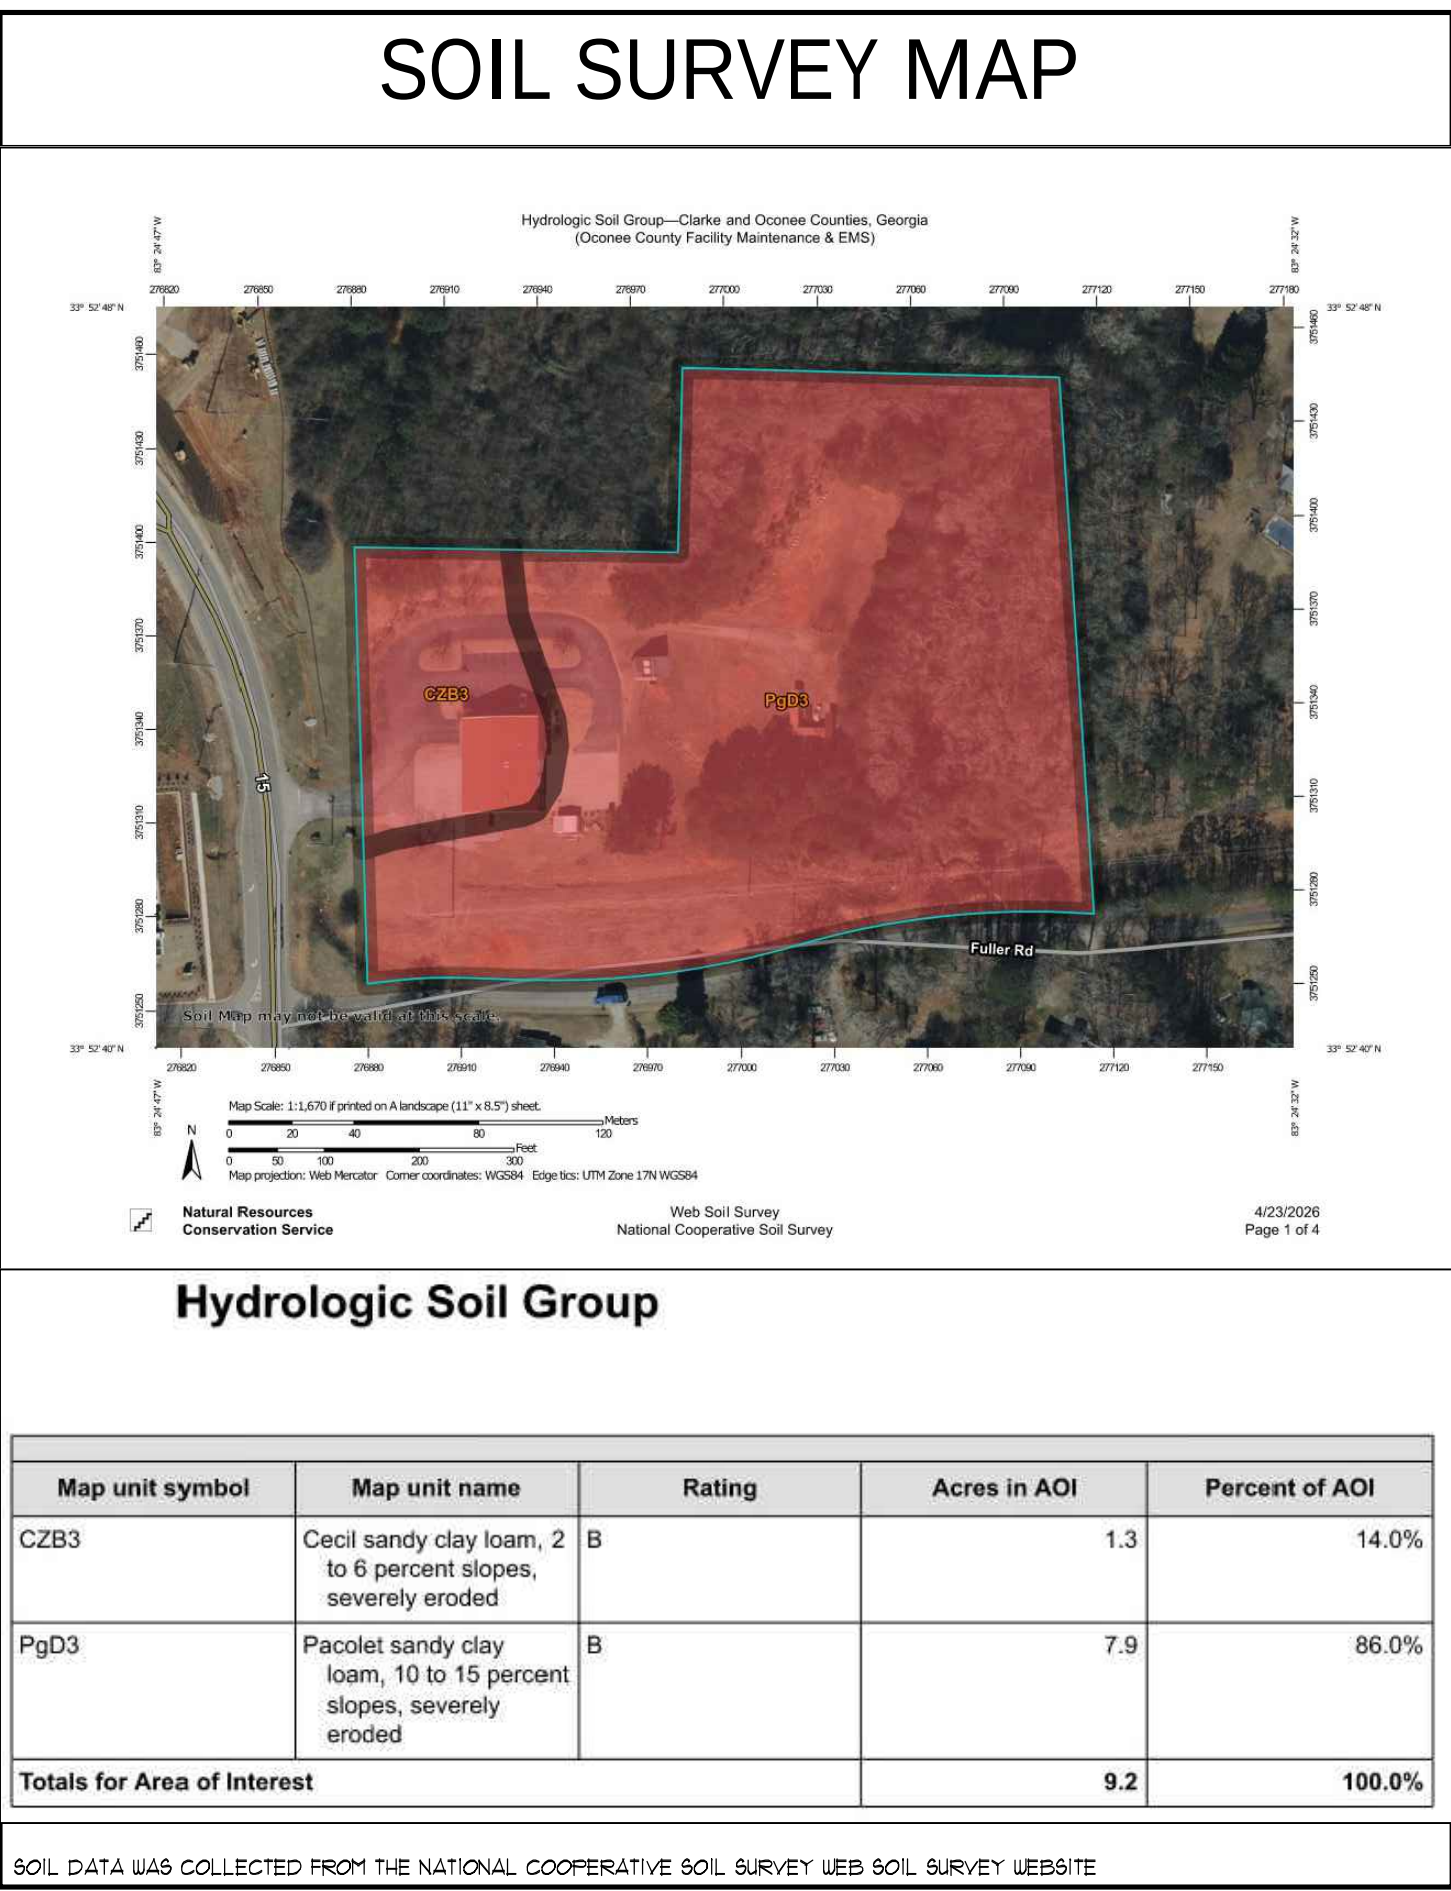

GEORGIA UNIFORM CODING SYSTEM FOR SOIL EROSION AND SEDIMENT CONTROL PRACTICES GEORGIA SOIL AND WATER CONSERVATION COMMISSION STRUCTURAL PRACTICES		
CODE	PRACTICE	MAP SYMBOL
Cd	CHECKDAM	
Ch	CHANNEL STABILIZATION	
Co	CONSTRUCTION EXIT	
Cr	CONSTRUCTION ROAD STABILIZATION	
Dc	STREAM DIVERSION CHANNEL	
Di	DIVERSION	
Dn1	TEMPORARY DOWNRAIN STRUCTURE	
Dn2	PERMANENT DOWNRAIN STRUCTURE	
Fr	FILTER RING	
Ga	GABION	
Gr	GRADE STABILIZATION STRUCTURE	
Lv	LEVEL SPREADER	
Rd	ROCK FILTER DAM	
Re	RETAINING WALL	
Rt	RETRO FITTING	
Sd1	SEDIMENT BARRIER	
Sd2	INLET SEDIMENT TRAP	
Sd3	TEMPORARY SEDIMENT BASIN	
Sd4	TEMPORARY SEDIMENT TRAP	
Sk	FLOATING SURFACE SKIMMER	
Spb	SEEP BERM	
Sr	TEMPORARY STREAM CROSSING	
St	STORMDRAIN OUTLET PROTECTION	
Su	SURFACE ROUGHENING	
Tc	TURBIDITY CURTAIN	
Tp	TOPSOILING	
Tr	TREE PROTECTION	
Wt	VEGETATED WATERWAY OR STORMWATER CONVEYANCE CHANNEL	

VEGETATIVE PRACTICES		
CODE	PRACTICE	MAP SYMBOL
Bf	BUFFER ZONE	
Cs	COASTAL DUNE STABILIZATION (WITH VEGETATION)	
Ds1	DISTURBED AREA STABILIZATION (WITH MULCHING ONLY)	
Ds2	DISTURBED AREA STABILIZATION (WITH TEMP SEEDING)	
Ds3	DISTURBED AREA STABILIZATION (WITH PERM SEEDING)	
Ds4	DISTURBED AREA STABILIZATION (SOODING)	
Du	DUST CONTROL ON DISTURBED AREAS	
Fl-Co	FLOCCULANTS AND COAGULANTS	
Sb	STREAMBANK STABILIZATION (USING PERM VEGETATION)	
Ss	SLOPE STABILIZATION	
Tac	TACKIFIERS AND BINDERS	

GSWCC CHECKLIST LEGEND

55 GSWCC CHECKLIST ITEM NUMBER

24-HOUR EROSION CONTACT 4

NAME: BOBBY RENO
COMPANY: OCONEE COUNTY - FACILITIES DEPARTMENT
EMAIL ADDRESS: BRENO@OCONEEGA.GOV
PHONE NUMBER: (706) 769-3969

DO NOT BREAK OR DUPLICATE

1. DO NOT DUPLICATE DRAWINGS WITHOUT PERMISSION.

2. READ THE SPECIFICATIONS. THIS SET OF DRAWINGS AND SPECIFICATIONS DEFINE PROJECT SCOPE AND CONTRACT REQUIREMENTS. INDIVIDUAL SHEETS SEPARATED FROM THE SET MAY NOT ADEQUATELY REFLECT ALL INFORMATION NEEDED TO SUITABLY COVER CERTAIN ITEMS. DO NOT SEPARATE THIS SET OF DRAWINGS INTO INDIVIDUAL SHEETS.

Phone: 770-483-1173

1020 OLD BISHOP ROAD, BISHOP GA 30621

Civil Engineers

Landscape Architects

Breedlove Land Planning, Inc.

OCONEE COUNTY
BOARD OF COMMISSIONERS

09-24-2026

**OCONEE COUNTY FACILITY
MAINTENANCE & EMS
7580 MACON HIGHWAY
WATKINSVILLE, GA 30677**

REVISIONS	
No.	DATE DESCRIPTION
1	06-03-26 SDP REVIEW
2	07-10-26 GSWCC RESUBMITTAL
3	07-30-26 OCWR RESUBMITTAL
4	08-14-26 OCWR RESUBMITTAL
5	08-14-26 GSWCC RESUBMITTAL
6	09-24-26 BID SET
7	
8	
9	
10	
11	
12	
13	
14	
15	

BLP, INC. PROJECT NO:	26034
DATE:	09-24-2026
DRAWING BY:	ARP
CHECKED BY:	GKC

EROSION NOTES

C401

SHEET#