DOOR SCHEDULE

DOOR NUMBER	DOOR TYPE	DOOR WIDTH	DOOR HEIGHT	DOOR FINISH	FRAME MATERIAL	FRAME FINISH	SIGNAGE	HARDWARE TYPE	RATING	COMMENTS
AMENITY										
100	D05	3' - 0"	8' - 0"	PAINT - SEE COMMENTS	HM	PAINT - SEE COMMENTS	EXIT (ON EGRESS PATH SIDE)	INT-WD	N/A	PAINT CORRIDOR SIDE SW 9038 CUCUZZA VERDE; PAINT ENTRY VESTIBULE SIDE P-2
102	D06	3' - 0"	8' - 0"	PAINT SW 9038 CUCUZZA VERDE	HM	PAINT SW 9038 CUCUZZA VERDE	ELEC.	JAN-TEL	N/A	
103	D01	3' - 0"	8' - 0"	PAINT - SEE COMMENTS	HM	PAINT - SEE COMMENTS	UNISEX RESTROOM	INT-REST-P	N/A	PAINT CORRIDOR SIDE SW 9038 CUCUZZA VERDE; PAINT RESTROOM SIDE P-2
104	D06	2' - 10"	8' - 0"	PAINT SW 9038 CUCUZZA VERDE	HM	PAINT SW 9038 CUCUZZA VERDE	JAN.	JAN-TEL	N/A	
104B	D01	3' - 0"	8' - 0"	PAINT SW 9038 CUCUZZA VERDE	HM	PAINT SW 9038 CUCUZZA VERDE	MECH.	INT-STO	N/A	
105	D01	3' - 0"	8' - 0"	PAINT - SEE COMMENTS	HM	PAINT - SEE COMMENTS	UNISEX RESTROOM	INT-REST-P	N/A	PAINT CORRIDOR SIDE SW 9038 CUCUZZA VERDE; PAINT RESTROOM SIDE P-2
106	D01	3' - 0"	8' - 0"	PAINT - SEE COMMENTS	HM	PAINT - SEE COMMENTS	UNISEX RESTROOM	INT-REST-P	N/A	PAINT CORRIDOR SIDE SW 9038 CUCUZZA VERDE; PAINT RESTROOM SIDE P-2
108A	D01	3' - 0"	8' - 0"	PAINT - SEE COMMENTS	HM	PAINT - SEE COMMENTS	SHARED CONFERENCE	INT-WD	N/A	PAINT CORRIDOR SIDE SW 9038 CUCUZZA VERDE; PAINT CONFERENCE SIDE P-2
109	D01	3' - 0"	8' - 0"	PAINT SW 9038 CUCUZZA VERDE	HM	PAINT SW 9038 CUCUZZA VERDE	SUITE D	INT-WD	LABEL A	
EX100	D10	3' - 0"	8' - 6"	ANODIZED ALUM	ALUM	ANODIZED ALUM	EXIT (ON EGRESS PATH SIDE)	EXT-SF	N/A	
EX107	D03	3' - 0"	8' - 0"	PAINT SW 9038 CUCUZZA VERDE	HM	PAINT SW 9038 CUCUZZA VERDE	BREAK	INT-WD	N/A	
EX108	D01	3' - 0"	8' - 0"	PAINT SW 9038 CUCUZZA VERDE	HM	PAINT SW 9038 CUCUZZA VERDE	STO.	INT-STO	N/A	
EX109A	D01	2' - 4"	6' - 8"	PAINT P-1	HM	PAINT P-1	N/A	INT-STO	N/A	
EX110A	D01	2' - 4"	6' - 8"	PAINT P-1	HM	PAINT P-1	N/A	INT-STO	N/A	
X115	DM01	3' - 6"	7' - 0"	PAINT P-2	HM	PAINT P-2	RISER	EXT-MTL	N/A	
SUITE A										
101A	D10	3' - 0"	8' - 6"	PAINT - SEE COMMENTS	HM	PAINT - SEE COMMENTS	SUITE A	INT-OFFICE	N/A	PAINT ENTRY VESTIBULE SIDE P-2;PAINT SUITE A SIDE SW 7076 CYBERSPACE
102A	D10	3' - 0"	8' - 6"	PAINT SW 7076 CYBERSPACE	HM	PAINT SW 7076 CYBERSPACE	CONFERENCE	INT-OFFICE	N/A	
103A	D10	3' - 0"	8' - 6"	PAINT SW 7076 CYBERSPACE	HM	PAINT SW 7076 CYBERSPACE	OFFICE	INT-OFFICE	N/A	
104A	D10	3' - 0"	8' - 6"	PAINT SW 7076 CYBERSPACE	HM	PAINT SW 7076 CYBERSPACE	OFFICE	INT-OFFICE	N/A	
105A	D10	3' - 0"	8' - 6"	PAINT SW 7076 CYBERSPACE	HM	PAINT SW 7076 CYBERSPACE	OFFICE	INT-OFFICE	N/A	
106A	D10	3' - 0"	8' - 6"	PAINT SW 7076 CYBERSPACE	HM	PAINT SW 7076 CYBERSPACE	OFFICE	INT-OFFICE	N/A	
120A	D06	3' - 0"	8' - 0"	PAINT SW 7076 CYBERSPACE	HM	PAINT SW 7076 CYBERSPACE	OFFICE	INT-OFFICE	N/A	
SUITE B										
105B	D01	3' - 0"	8' - 0"	PAINT P-5	HM	PAINT P-5	STO.	INT-STO	N/A	
EX101B	D01	3' - 0"	8' - 0"	PAINT - SEE COMMENTS	HM	PAINT - SEE COMMENTS	EXIT (ON EGRESS PATH SIDE)	INT-WD	N/A	PAINT SUITE B SIDE P-5; PAINT CORRIDOR SIDE SW 9038 CUCUZZA VERDE
X101B		20' - 9 5/8"	8' - 0"	ANODIZED ALUM	ALUM	ANODIZED ALUM	EXIT (ON EGRESS PATH SIDE)	-	N/A	NANAWALL NW ALUMINUM 640 W/ LOW PROFILE SADDLE SILL

DOOR TYPE

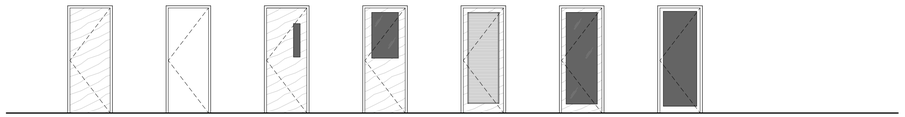

D01 WOOD SINGLE SWING

DM01 MTL SINGLE SWING

D03 WOOD NARROW LITE

D05 WOOD HALF LITE

D06 WOOD FULL LOUVERED

D10 WOOD SINGLE LITE SWING

DS01 STOREFRONT SINGLE

DOOR FIRE RATING

SEE DOOR SCHEDULE FOR SPECIFIC ENTRIES

20 MIN. - SMOKE BARRIER

LABEL A - 45 - MIN. FIRE BARRIER

LABEL B - 90 - MIN. FIRE BARRIER

LABEL C - 3 - HOUR FIRE BARRIER

ADA Figure 404.2.4.1 Maneuvering Clearance at Manual Swinging Doors and Gates

Type of Use		Minimum Maneuvering Clearance	
Approach Direction	Door or Gate Side	Perpendicular to Doorway	Parallel to Doorway (beyond latch side unless noted)
From front	Pull	60 inches (1525 mm)	18 inches (455 mm)
From front	Push	48 inches (1220 mm)	0 inches (0 mm) 1
From hinge side	Pull	60 inches (1525 mm)	36 inches (915 mm)
From hinge side	Pull	54 inches (1370 mm)	42 inches (1065 mm)
From hinge side	Push	42 inches (1065 mm) 2	22 inches (560 mm) 3
From latch side	Pull	48 inches (1220 mm) 4	24 inches (610 mm)
From latch side	Push	42 inches (1065 mm) 4	24 inches (610 mm)

NOTES:
1. Add 12 inches (305 mm) if closer and latch are provided
2. Add 6 inces (150 mm) if closer and latch are provided
3. Beyond hinge side
4. Add 6 inches (150 mm) if closer is provided

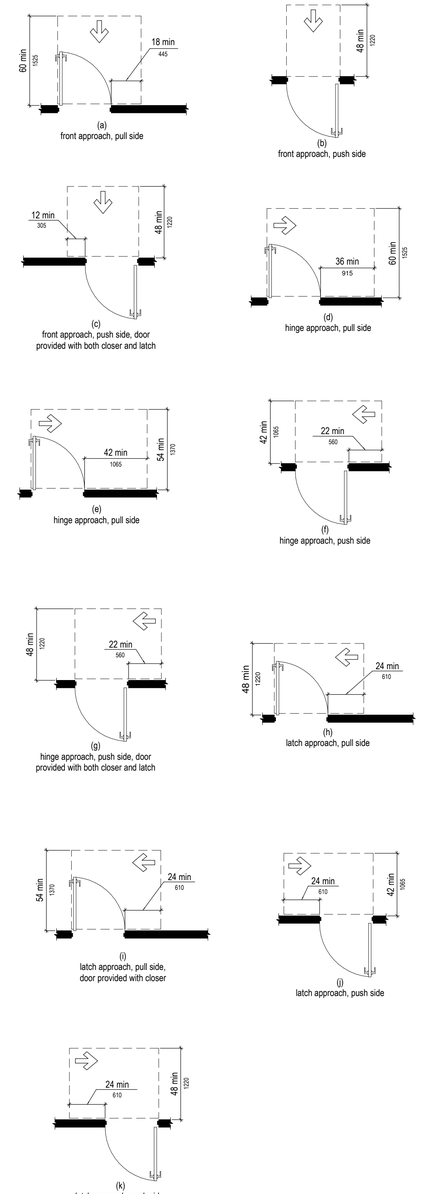

HARDWARE TYPE SCHEDULE

	HARDWARE CODE	HARDWARE SET NAME	CLOSER	SPRING CLOSER	HOLD OPEN CLOSER	DRIP CAP	BUMPERS / WEATHERSTRIP	THRESHOLD	FLOOR SWEEP	STONT FRONT PUSH BAR	PANIC DEVICE	MORTISE CYLINDER	HINGE WITH N.R.P.	ENTRY LOCKSET	OFFICE LOCKSET	CLASSROOM LOCKSET	STOREROOM LOCKSET	PRIVACY LOCKSET	LOCK GUARD	DUMMY PULLS	PUSH PULLS	FLUSHBOLT	MOP PLATE (4'-6")	KICK PLATE (6'-10")	ARMOR PLATE (8'-48")	DOOR STOP	MOTORIZED	FIRE SENTINEL	MAGNETIC LOOP - INTERIOR	MAGNETIC LOOP - EXTERIOR	OPTICAL SENSOR - INTERIOR	OPTICAL SENSOR - EXTERIOR	ELECTRIC STRIKE	CARD / BADGE READER	HARDWARE COMMENTS
EXTERIOR	EXT-SF	STOREFRONT DOOR	O				O	O	O			O									O					O									ON 5' LEAFS: (NO PUSH PULL, NO SIGN, ADD HOLD OPEN)
	EXT-MTL	METAL DOOR	O				O	O	O				O	O					O					O		O	O								COORDINATE WITH OWNER
INTERIOR	INT-KEYPAD	ADMIN ENTRY/F+I/MGR OFFICES					O								O											O									COORDINATE WITH OWNER
	INT-OFFICE	OFFICE DOOR					O								O											O									
	INT-REST	PUBLIC RESTROOM DOOR	O				O														O			O		O									
	INT-REST-P	PRIVATE RESTROOM DOOR	O				O											O								O									OCCUPIED/UNNOCUPIED; PASSAGE SET
	INT-STO	STORAGE DOOR					O									O								O		O									
	INT-WD	INTERIOR WOOD DOOR					O		O							O										O									
	INT-STAIR	STAIR DOOR	O				O				O				O									O											
	JAN-TEL	JANITORS CLOSET, TEL DATA	O				O									O								O		O									NO KICKPLATE AT TEL/DATA

NOTES:
- USE HARDWARE TYPE SCHEDULE COMMENTS U.N.O. IN DOOR SCHEDULE.
- USE WEATHERSTRIP ON ALL EXTERIOR DOORS. USE BUMPERS WITH H.M. FRAMES, USE WEATHERSTRIP WITH ALUM FRAMES.
- G.C. TO PROVIDE CORRESPONDING DOOR STOP TYPE FOR EACH DOOR (FLOOR STOP, WALL STOP, OVERHEAD STOP), PLEASE REFER TO PROJECT MANUAL (SPECS)

STANDARD LOCKSETS

1/2" = 1'-0"

ENTRY / OFFICE LOCKSET

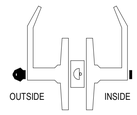

PUSH-BUTTON LOCKING.
PUSHING BUTTON LOCKS OUTSIDE LEVER UNTIL UNLOCKED W/ KEY OR BY TURNING INSIDE LEVER.

CLASSROOM LOCKSET

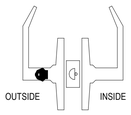

KEY LOCKING.
OUTSIDE LEVER LOCKED/UNLOCKED BY KEY.
INSIDE LEVER ALWAYS UNLOCKED.

STOREROOM LOCKSET

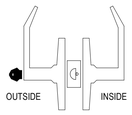

OUTSIDE LEVER OPENED BY KEY ONLY. INSIDE LEVER ALWAYS UNLOCKED.

PRIVACY LOCKSET

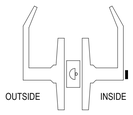

PUSH-BUTTON LOCKING. PUSHING BUTTON LOCKS OUTSIDE LEVER UNTIL UNLOCKED BY TURNING INSIDE LEVER OR DISASSEMBLED FROM OUTSIDE WITH SCREWDRIVER.

CREATIVE LICENSE
architecture • interiors • procurement • (404)964-5490 • www.creativelicense.studio

#	DATE	TITLE

PROJECT NUMBER:
00-000

1167 PACE ST. - PHASE I

1167 PACE ST, COVINGTON, GA

DOOR + WINDOW SCHEDULE

A901

THIS DRAWING AND THE FILE FROM WHICH IT HAS BEEN CREATED ARE AN INSTRUMENT OF SERVICE FOR THIS PROJECT. THESE DOCUMENTS ARE THE SOLE PROPERTY OF THE ARCHITECT, AND ANY USE OF THESE DOCUMENTS FOR PURPOSES OTHER THAN THOSE ASSOCIATED WITH THIS PROJECT IS STRICTLY PROHIBITED.

NOT RELEASED FOR CONSTRUCTION

5/15/2026 10:05:32 AM